


Arc Table				
No.	Chord Bearing	Chord Distance	Arc Length	Radius
1	30° 13' 55"	5.57	5.57	45

LOT 1401

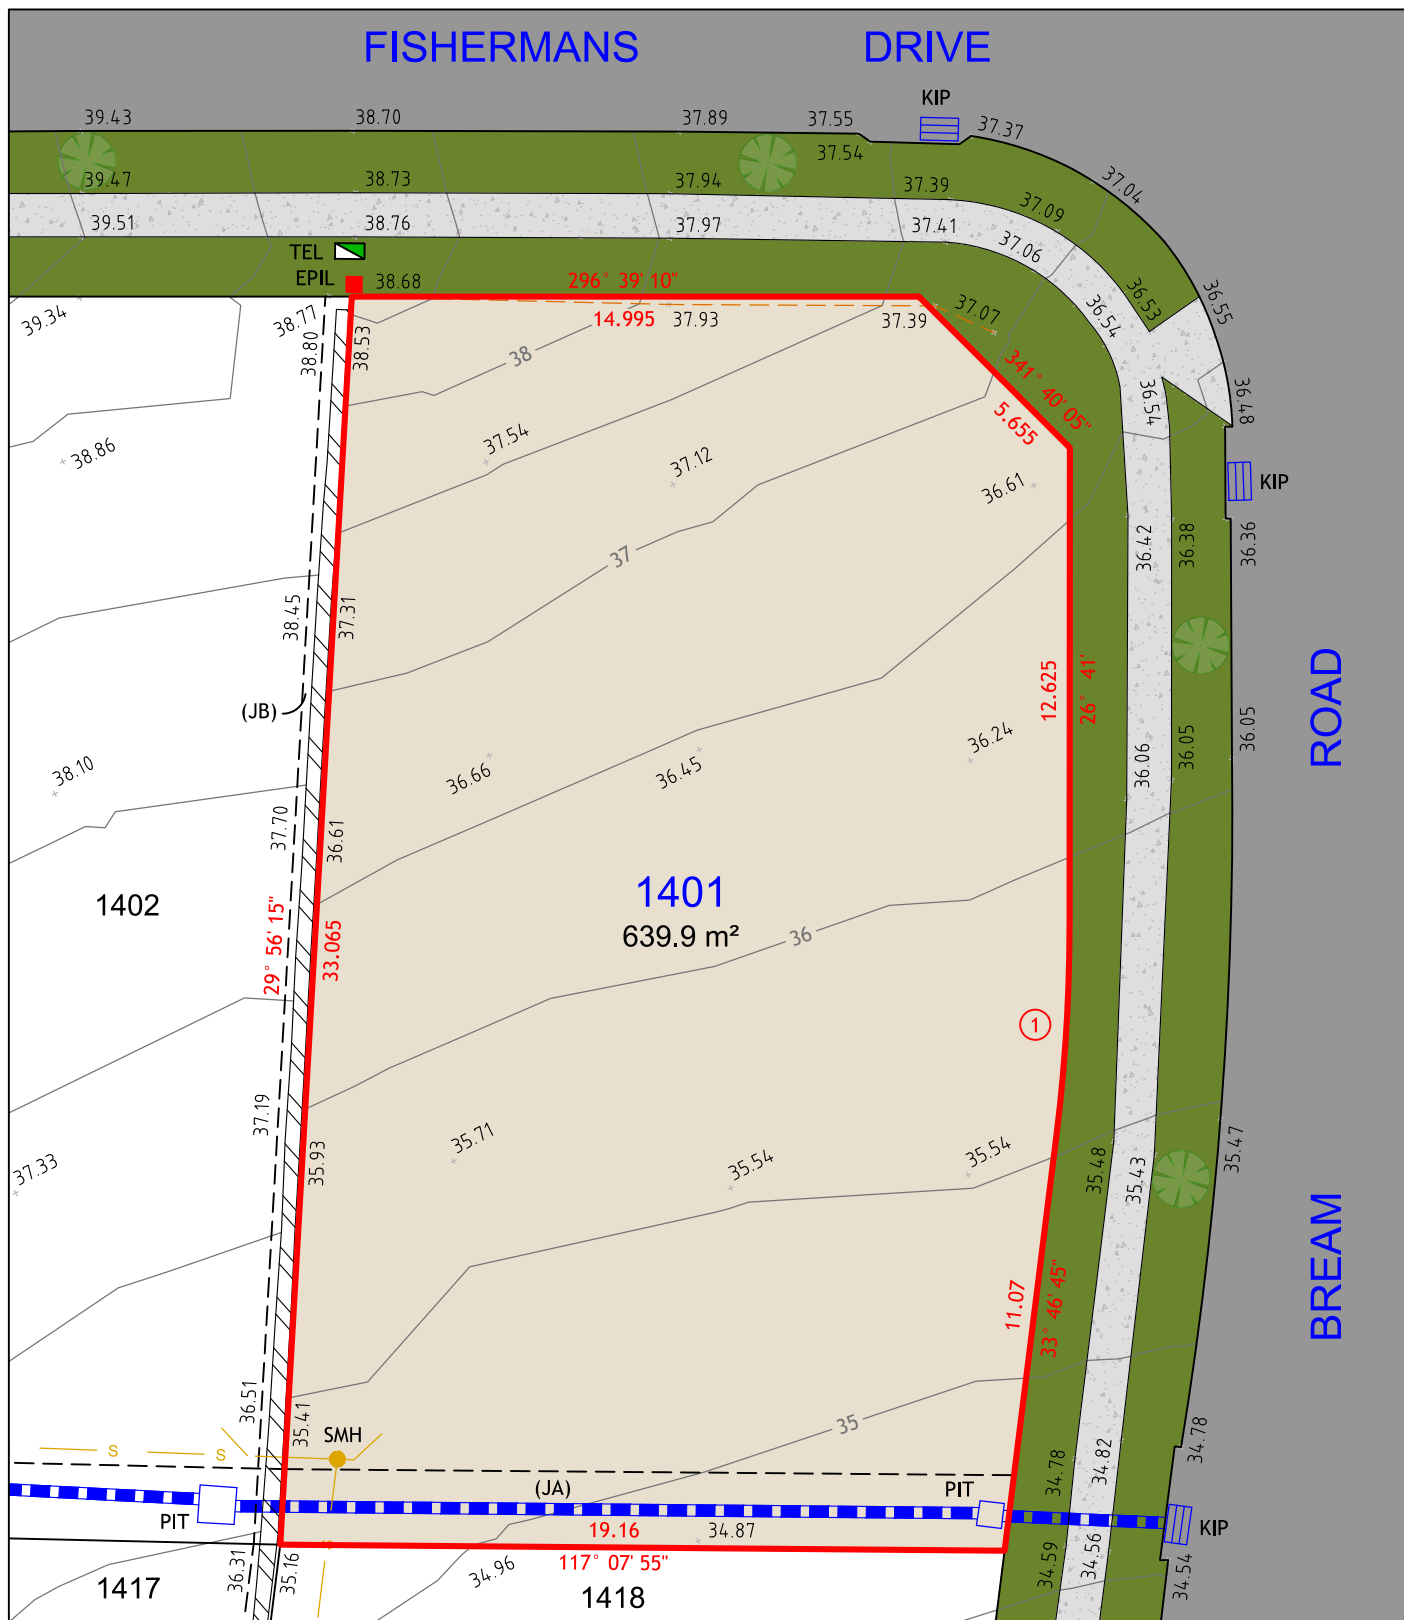

NOTES:

1. THIS PLAN IS SUITABLE FOR DETAILED PLANNING AND DESIGN AT THE SCALE/S STATED. THE PLAN MAY NOT BE SUITABLE FOR ANY OTHER PURPOSE OR FOR USE AT ANY OTHER SCALE/S.
2. SERVICES LOCATED ONLY WHERE VISIBLE.
3. THE BOUNDARIES AND UNDERGROUND SERVICES SHOWN ARE APPROXIMATE ONLY. FURTHER SURVEY WILL BE REQUIRED IF CONSTRUCTION IS TO TAKE PLACE ON OR ADJACENT TO THE BOUNDARIES.

LEGEND

- BOUNDARY LINE
- ADJACENT BOUNDARY
- EASEMENT
- STORMWATER PIPE
- SEWER
- RETAINING WALL
- TOP & TOE OF BANKS
- (JA) EASEMENT TO DRAIN WATER 2 WIDE
- (JB) RESTRICTION ON THE USE OF LAND 0.7 WIDE

- TEL TELSTRA / NBN PIT
- EPIL ELECTRICAL PILLAR
- SMH SEWER MANHOLE
- PIT DRAINAGE PIT
- KIP KERB INLET PIT




260
MAITLAND ROAD,
MAYFIELD NSW 2304
Phone: 02 4964 4886



Cad Ref: 18876 - SALE PLAN
Datum: AHD
Date: 09/09/19
Scale: 1:200 A4

Project No
18876
Drawing No
1
Revision
1

LOT 1402

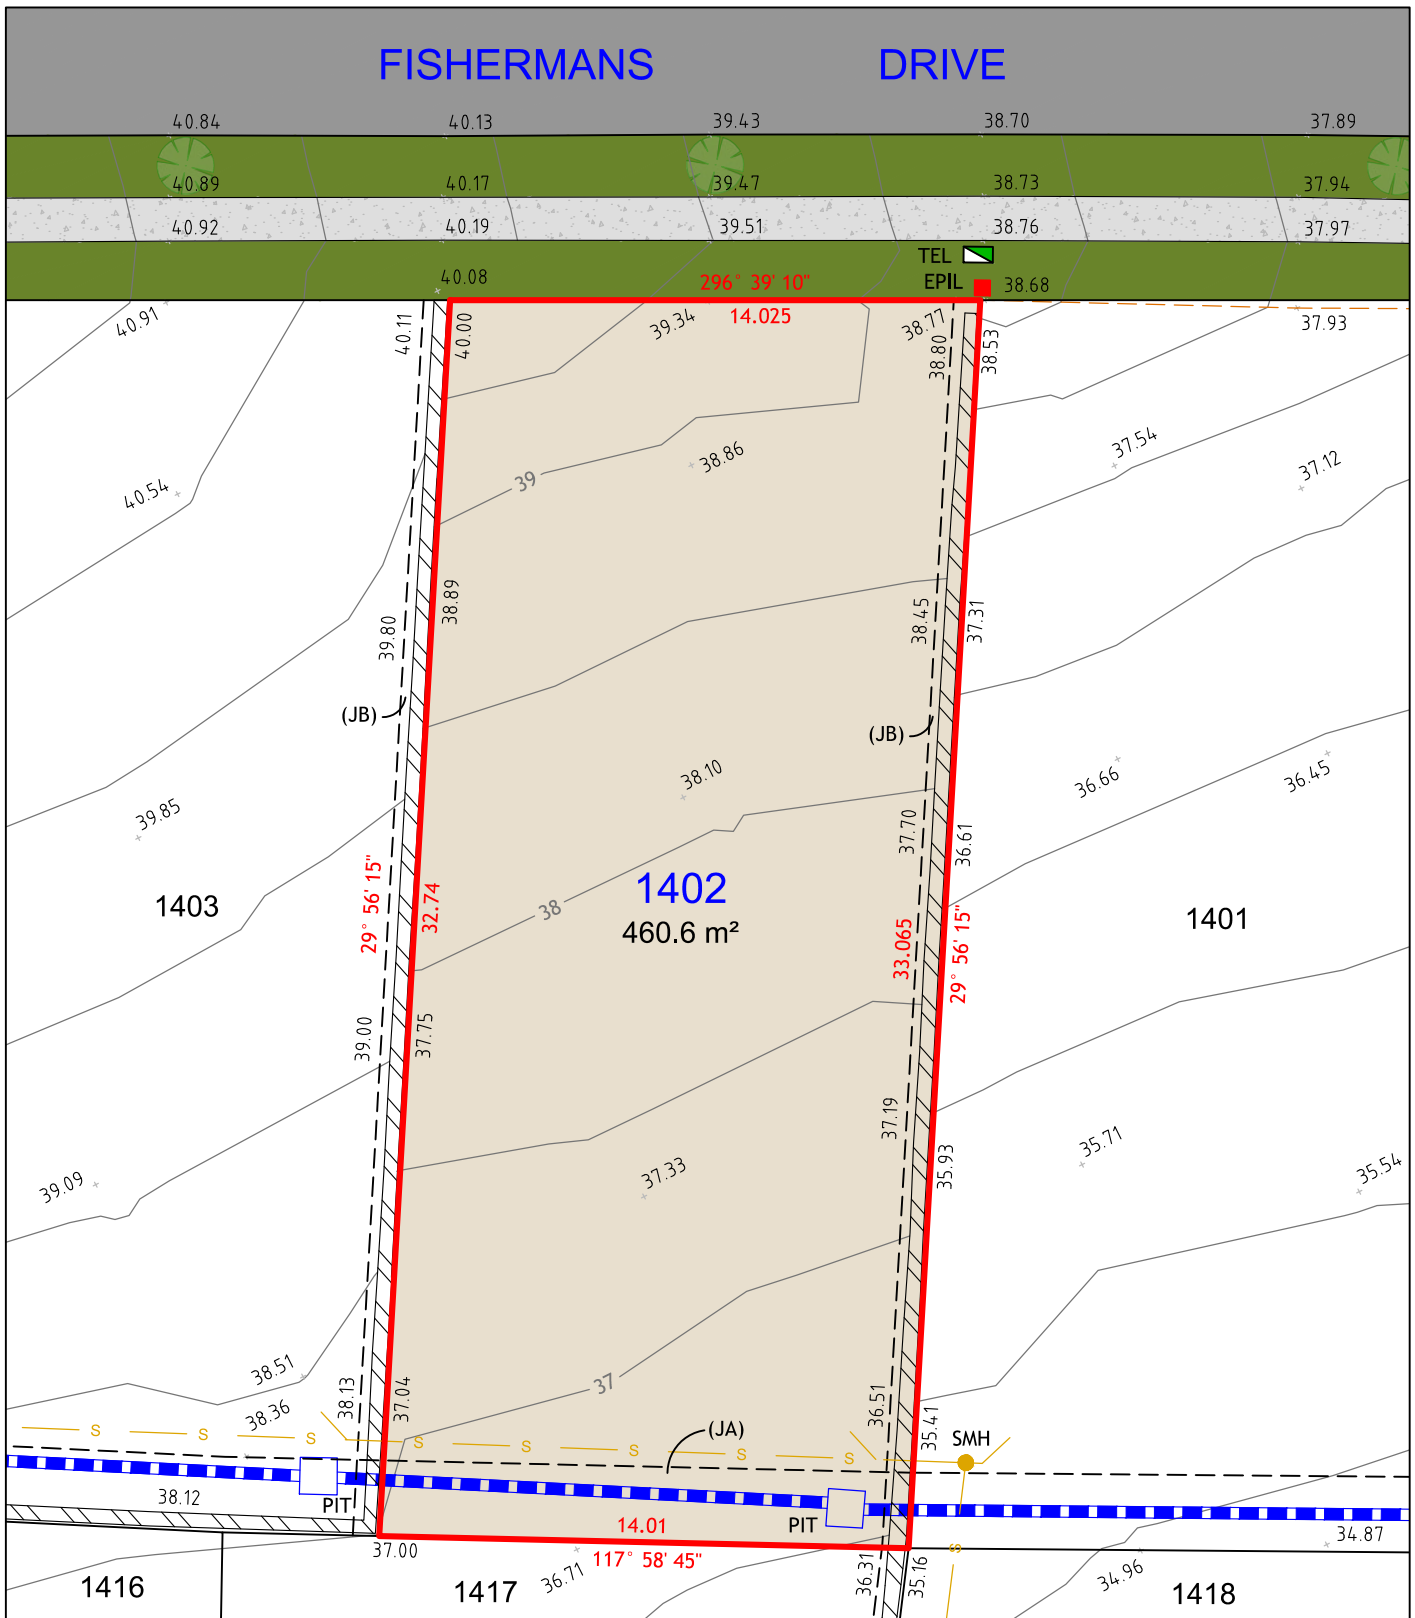

NOTES:

1. THIS PLAN IS SUITABLE FOR DETAILED PLANNING AND DESIGN AT THE SCALE/S STATED. THE PLAN MAY NOT BE SUITABLE FOR ANY OTHER PURPOSE OR FOR USE AT ANY OTHER SCALE/S.
2. SERVICES LOCATED ONLY WHERE VISIBLE.
3. THE BOUNDARIES AND UNDERGROUND SERVICES SHOWN ARE APPROXIMATE ONLY. FURTHER SURVEY WILL BE REQUIRED IF CONSTRUCTION IS TO TAKE PLACE ON OR ADJACENT TO THE BOUNDARIES.

LEGEND

- BOUNDARY LINE
- ADJACENT BOUNDARY
- EASEMENT
- STORMWATER PIPE
- SEWER
- RETAINING WALL
- TOP & TOE OF BANKS
- (JA) EASEMENT TO DRAIN WATER 2 WIDE
- (JB) RESTRICTION ON THE USE OF LAND 0.7 WIDE

- TEL TELSTRA / NBN PIT
- EPIL ELECTRICAL PILLAR
- SMH SEWER MANHOLE
- PIT DRAINAGE PIT




260
MAITLAND ROAD,
MAYFIELD NSW 2304
Phone: 02 4964 4886



Cad Ref: 18876 - SALE PLAN
Datum: AHD
Date: 09/09/19
Scale: 1:200 A4

Project No
18876
Drawing No
1
Revision
1

LOT 1403

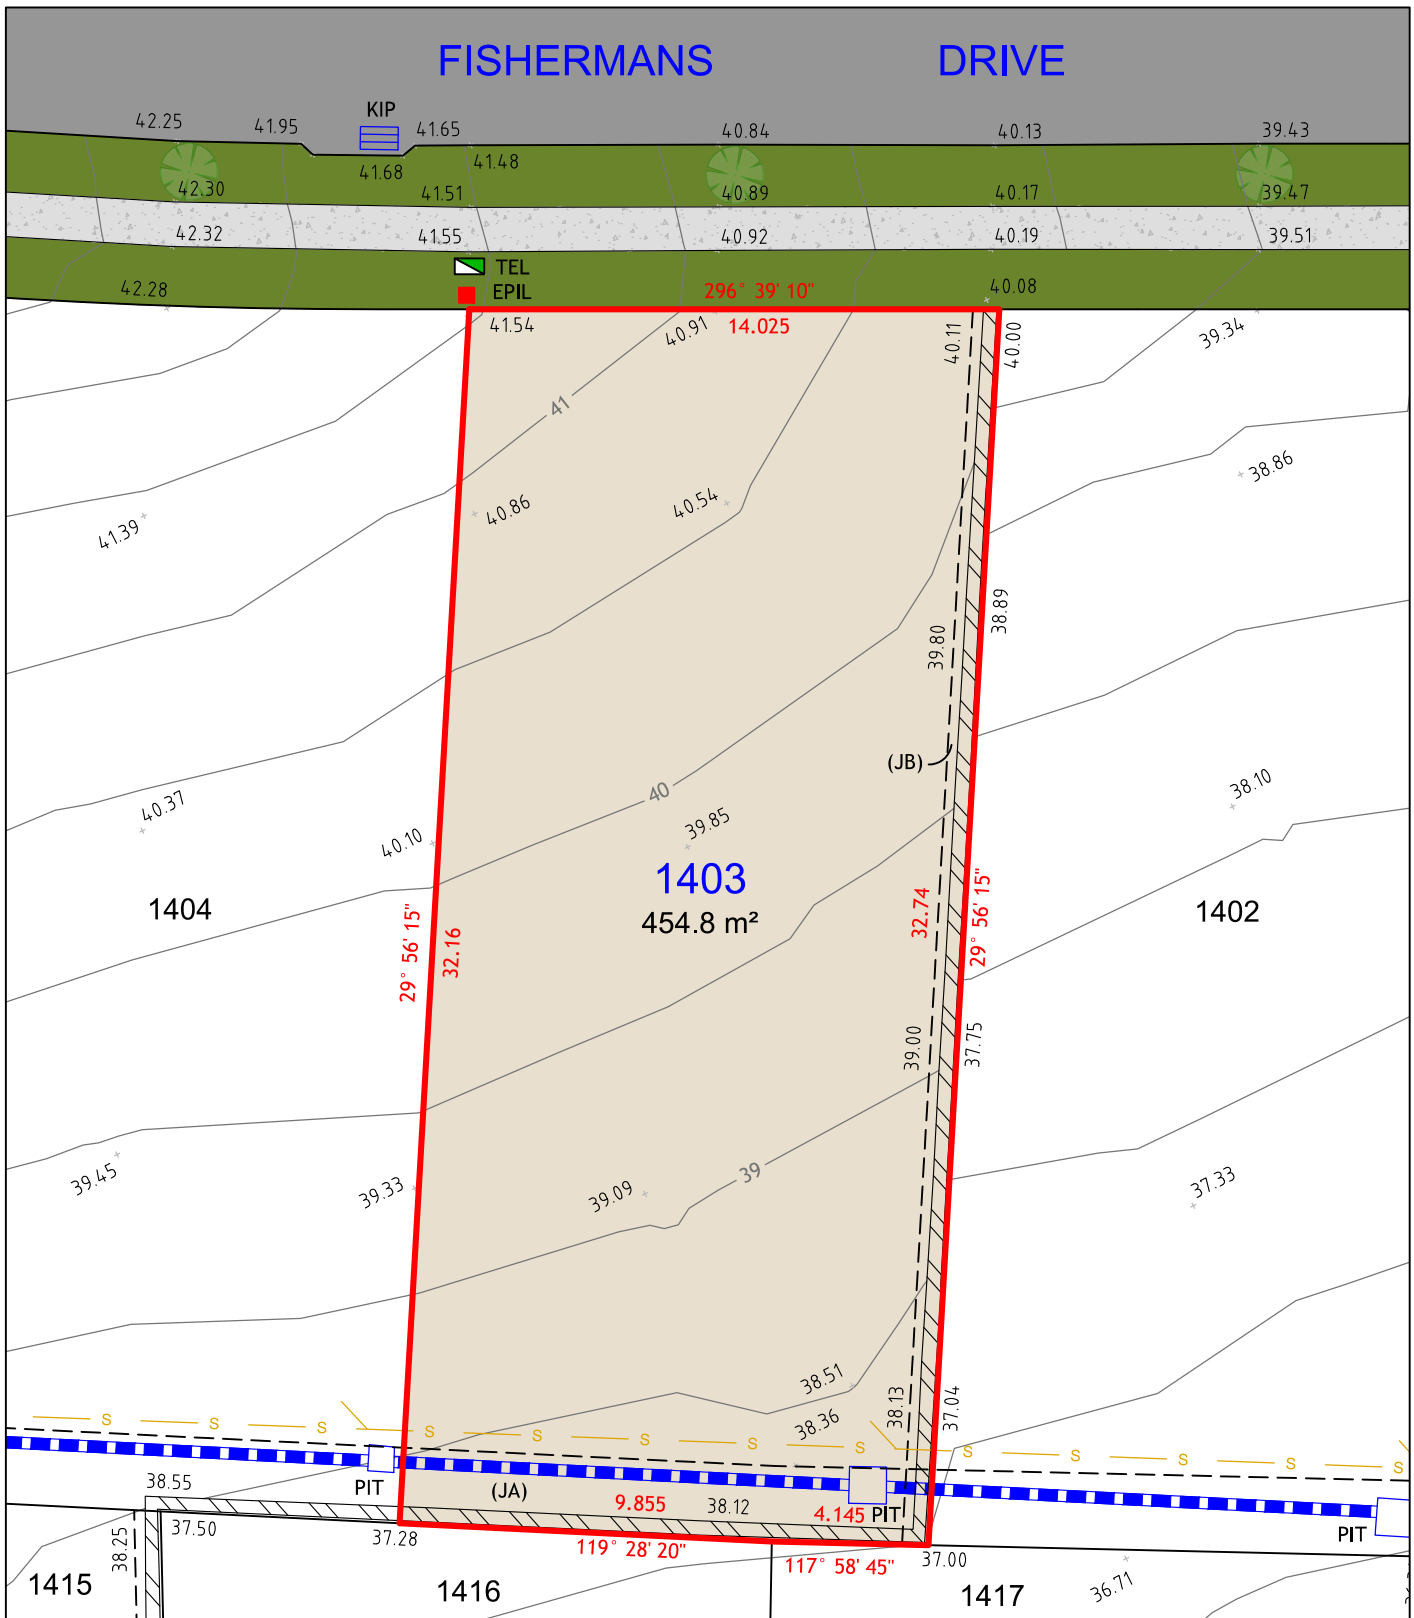

NOTES:

1. THIS PLAN IS SUITABLE FOR DETAILED PLANNING AND DESIGN AT THE SCALE/S STATED. THE PLAN MAY NOT BE SUITABLE FOR ANY OTHER PURPOSE OR FOR USE AT ANY OTHER SCALE/S.
2. SERVICES LOCATED ONLY WHERE VISIBLE.
3. THE BOUNDARIES AND UNDERGROUND SERVICES SHOWN ARE APPROXIMATE ONLY. FURTHER SURVEY WILL BE REQUIRED IF CONSTRUCTION IS TO TAKE PLACE ON OR ADJACENT TO THE BOUNDARIES.

LEGEND

	BOUNDARY LINE
	ADJACENT BOUNDARY
	EASEMENT
	STORMWATER PIPE
	SEWER
	RETAINING WALL

(JA) EASEMENT TO DRAIN WATER 2 WIDE
(JB) RESTRICTION ON THE USE OF LAND 0.7 WIDE

	TEL	TELSTRA / NBN PIT
	EPIL	ELECTRICAL PILLAR
	PIT	DRAINAGE PIT
	KIP	KERB INLET PIT



260
MAITLAND ROAD,
MAYFIELD NSW 2304
Phone: 02 4964 4886




Cad Ref: 18876 - SALE PLAN
Datum: AHD
Date: 09/09/19
Scale: 1:200 A4

Project No	18876
Drawing No	1
Revision	1

Arc Table				
No.	Chord Bearing	Chord Distance	Arc Length	Radius
1	298° 55' 45"	12.59	12.595	158.5

LOT 1404

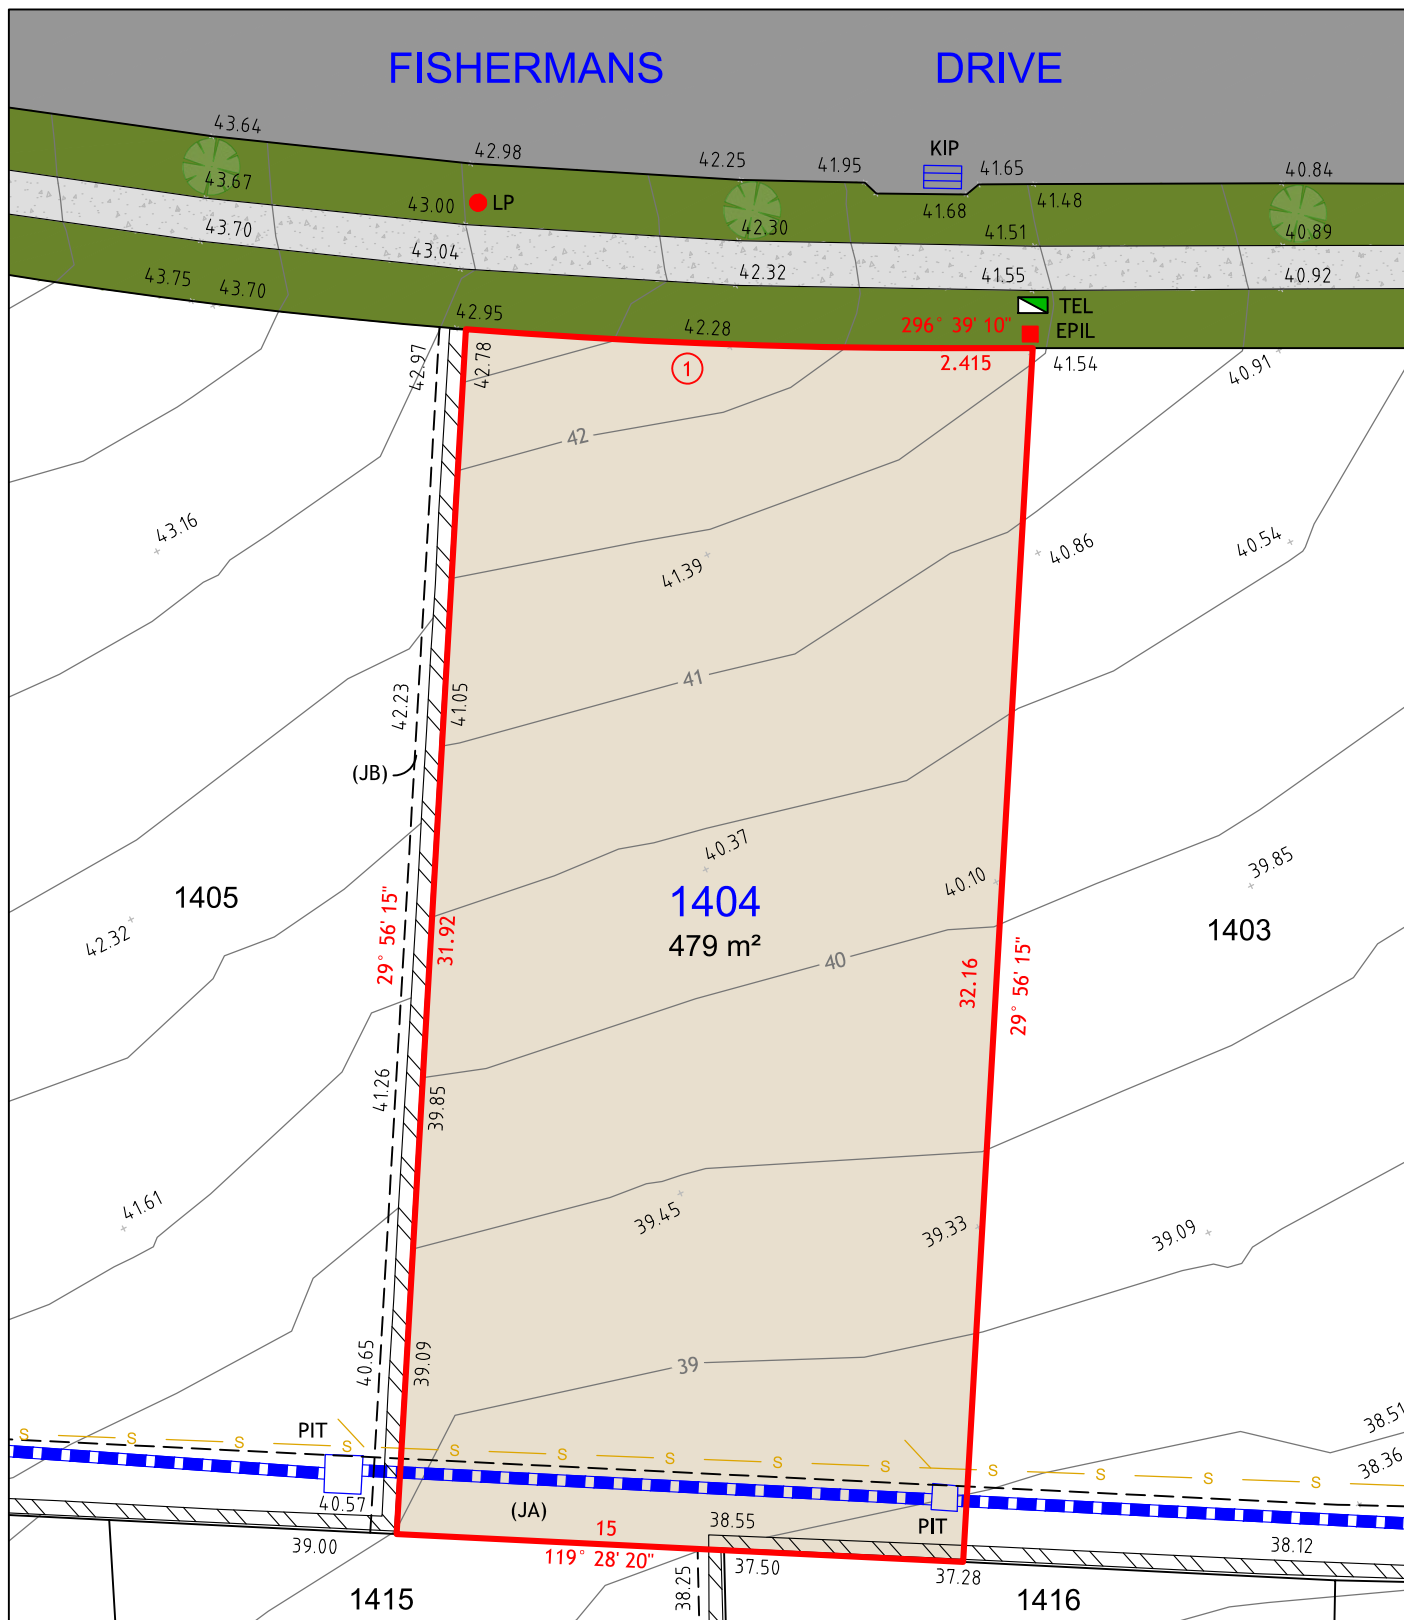

NOTES:

1. THIS PLAN IS SUITABLE FOR DETAILED PLANNING AND DESIGN AT THE SCALE/S STATED. THE PLAN MAY NOT BE SUITABLE FOR ANY OTHER PURPOSE OR FOR USE AT ANY OTHER SCALE/S.
2. SERVICES LOCATED ONLY WHERE VISIBLE.
3. THE BOUNDARIES AND UNDERGROUND SERVICES SHOWN ARE APPROXIMATE ONLY. FURTHER SURVEY WILL BE REQUIRED IF CONSTRUCTION IS TO TAKE PLACE ON OR ADJACENT TO THE BOUNDARIES.

LEGEND

—	BOUNDARY LINE
---	ADJACENT BOUNDARY
...	EASEMENT
---	STORMWATER PIPE
---	SEWER
---	RETAINING WALL

■	TEL	TELSTRA / NBN PIT
■	EPIL	ELECTRICAL PILLAR
●	LP	LIGHT POLE
■	PIT	DRAINAGE PIT
▢	KIP	KERB INLET PIT

(JA) EASEMENT TO DRAIN WATER 2 WIDE
(JB) RESTRICTION ON THE USE OF LAND 0.7 WIDE



260
MAITLAND ROAD,
MAYFIELD NSW 2304
Phone: 02 4964 4886




Cad Ref: 18876 - SALE PLAN
Datum: AHD
Date: 09/09/19
Scale: 1:200 A4

Project No
18876
Drawing No
1
Revision
1

Arc Table				
No.	Chord Bearing	Chord Distance	Arc Length	Radius
1	303° 50'	14.535	14.54	158.5

LOT 1405

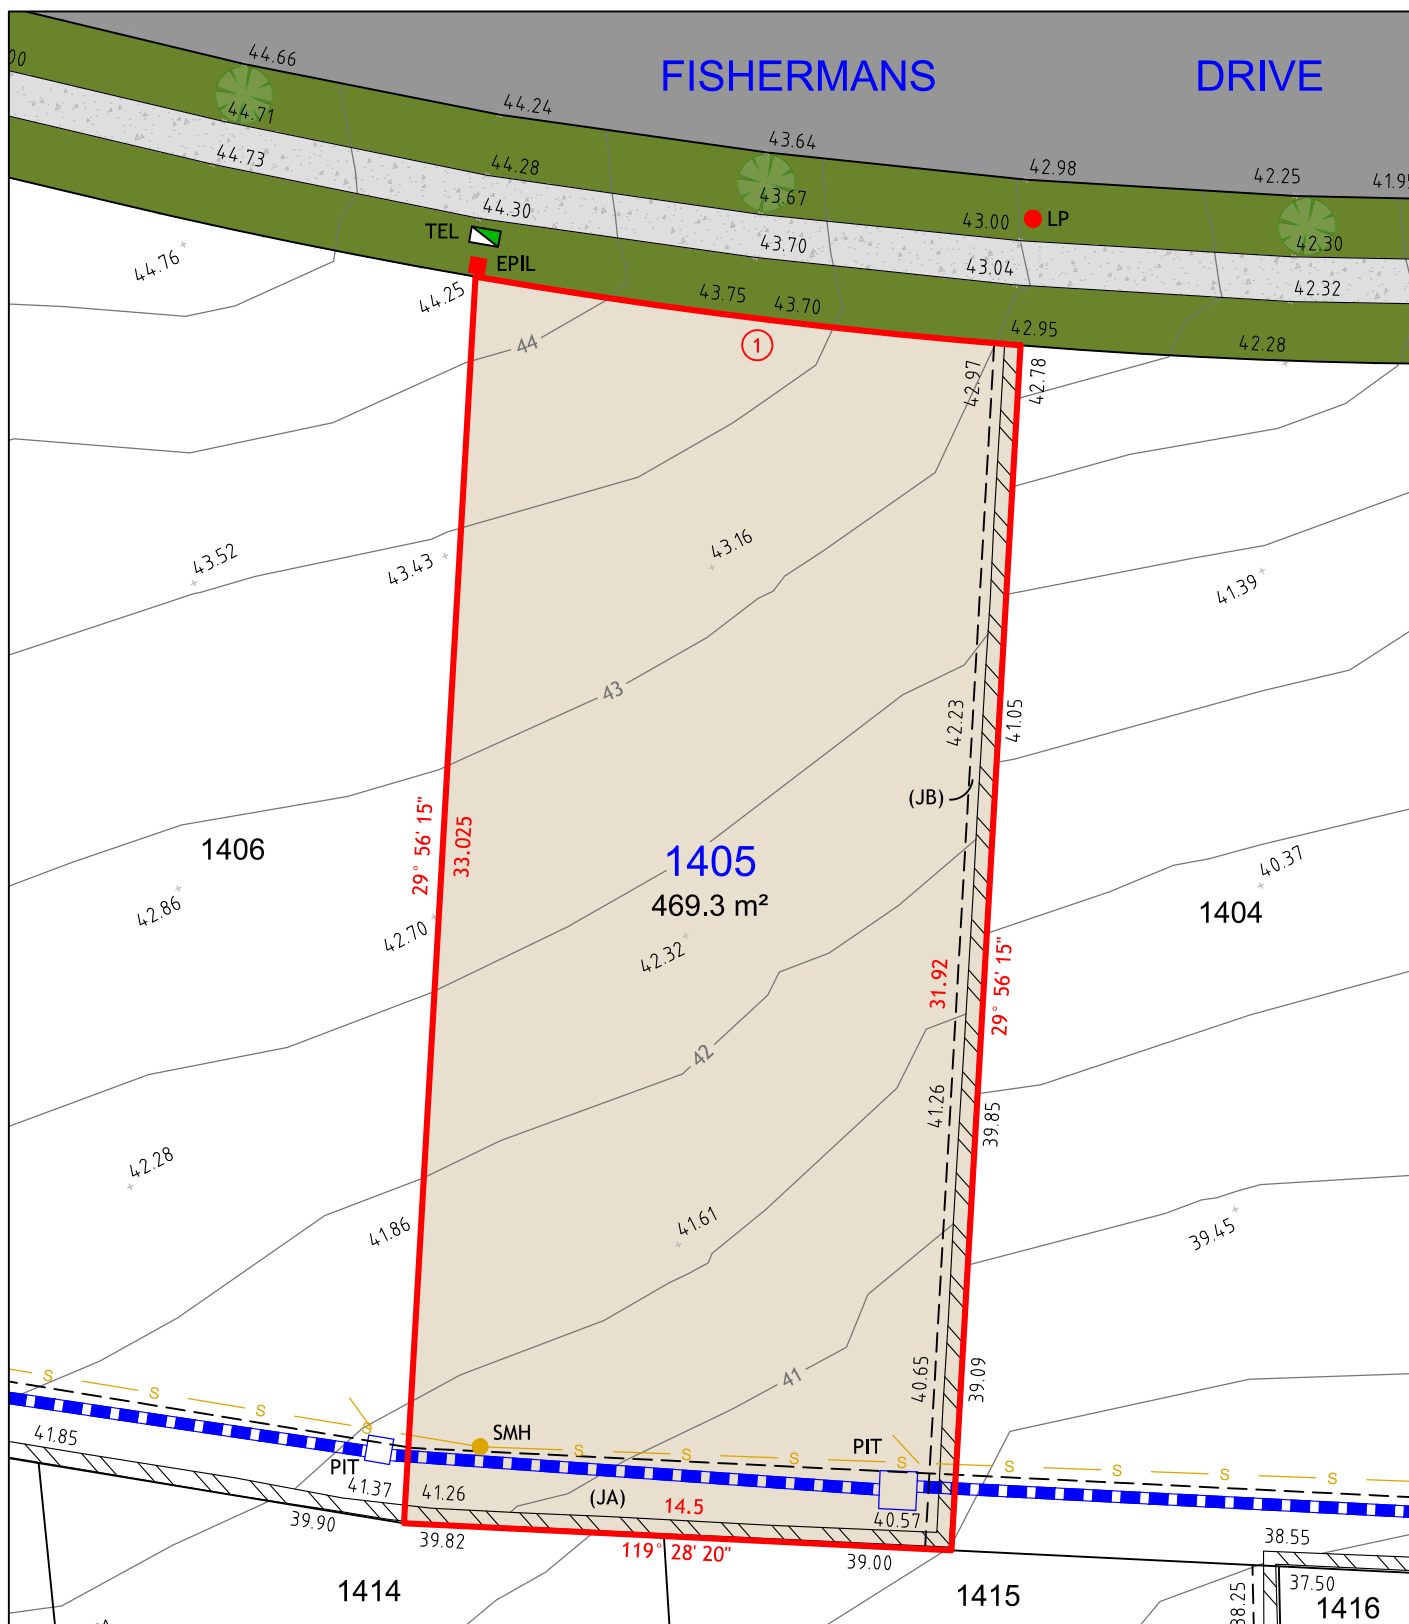

NOTES:

1. THIS PLAN IS SUITABLE FOR DETAILED PLANNING AND DESIGN AT THE SCALE/S STATED. THE PLAN MAY NOT BE SUITABLE FOR ANY OTHER PURPOSE OR FOR USE AT ANY OTHER SCALE/S.
2. SERVICES LOCATED ONLY WHERE VISIBLE.
3. THE BOUNDARIES AND UNDERGROUND SERVICES SHOWN ARE APPROXIMATE ONLY. FURTHER SURVEY WILL BE REQUIRED IF CONSTRUCTION IS TO TAKE PLACE ON OR ADJACENT TO THE BOUNDARIES.

LEGEND

—	BOUNDARY LINE
—	ADJACENT BOUNDARY
---	EASEMENT
---	STORMWATER PIPE
---	SEWER
///	RETAINING WALL

■	TEL	TELSTRA / NBN PIT
■	EPIL	ELECTRICAL PILLAR
●	LP	LIGHT POLE
●	SMH	SEWER MANHOLE
□	PIT	DRAINAGE PIT

(JA) EASEMENT TO DRAIN WATER 2 WIDE
(JB) RESTRICTION ON THE USE OF LAND 0.7 WIDE



260
MAITLAND ROAD,
MAYFIELD NSW 2304
Phone: 02 4964 4886




Cad Ref: 18876 - SALE PLAN
Datum: AHD
Date: 09/09/19
Scale: 1:200 A4

Project No
18876
Drawing No
1
Revision
1

Arc Table				
No.	Chord Bearing	Chord Distance	Arc Length	Radius
1	308° 14' 55"	9.89	9.895	158.5

LOT 1406

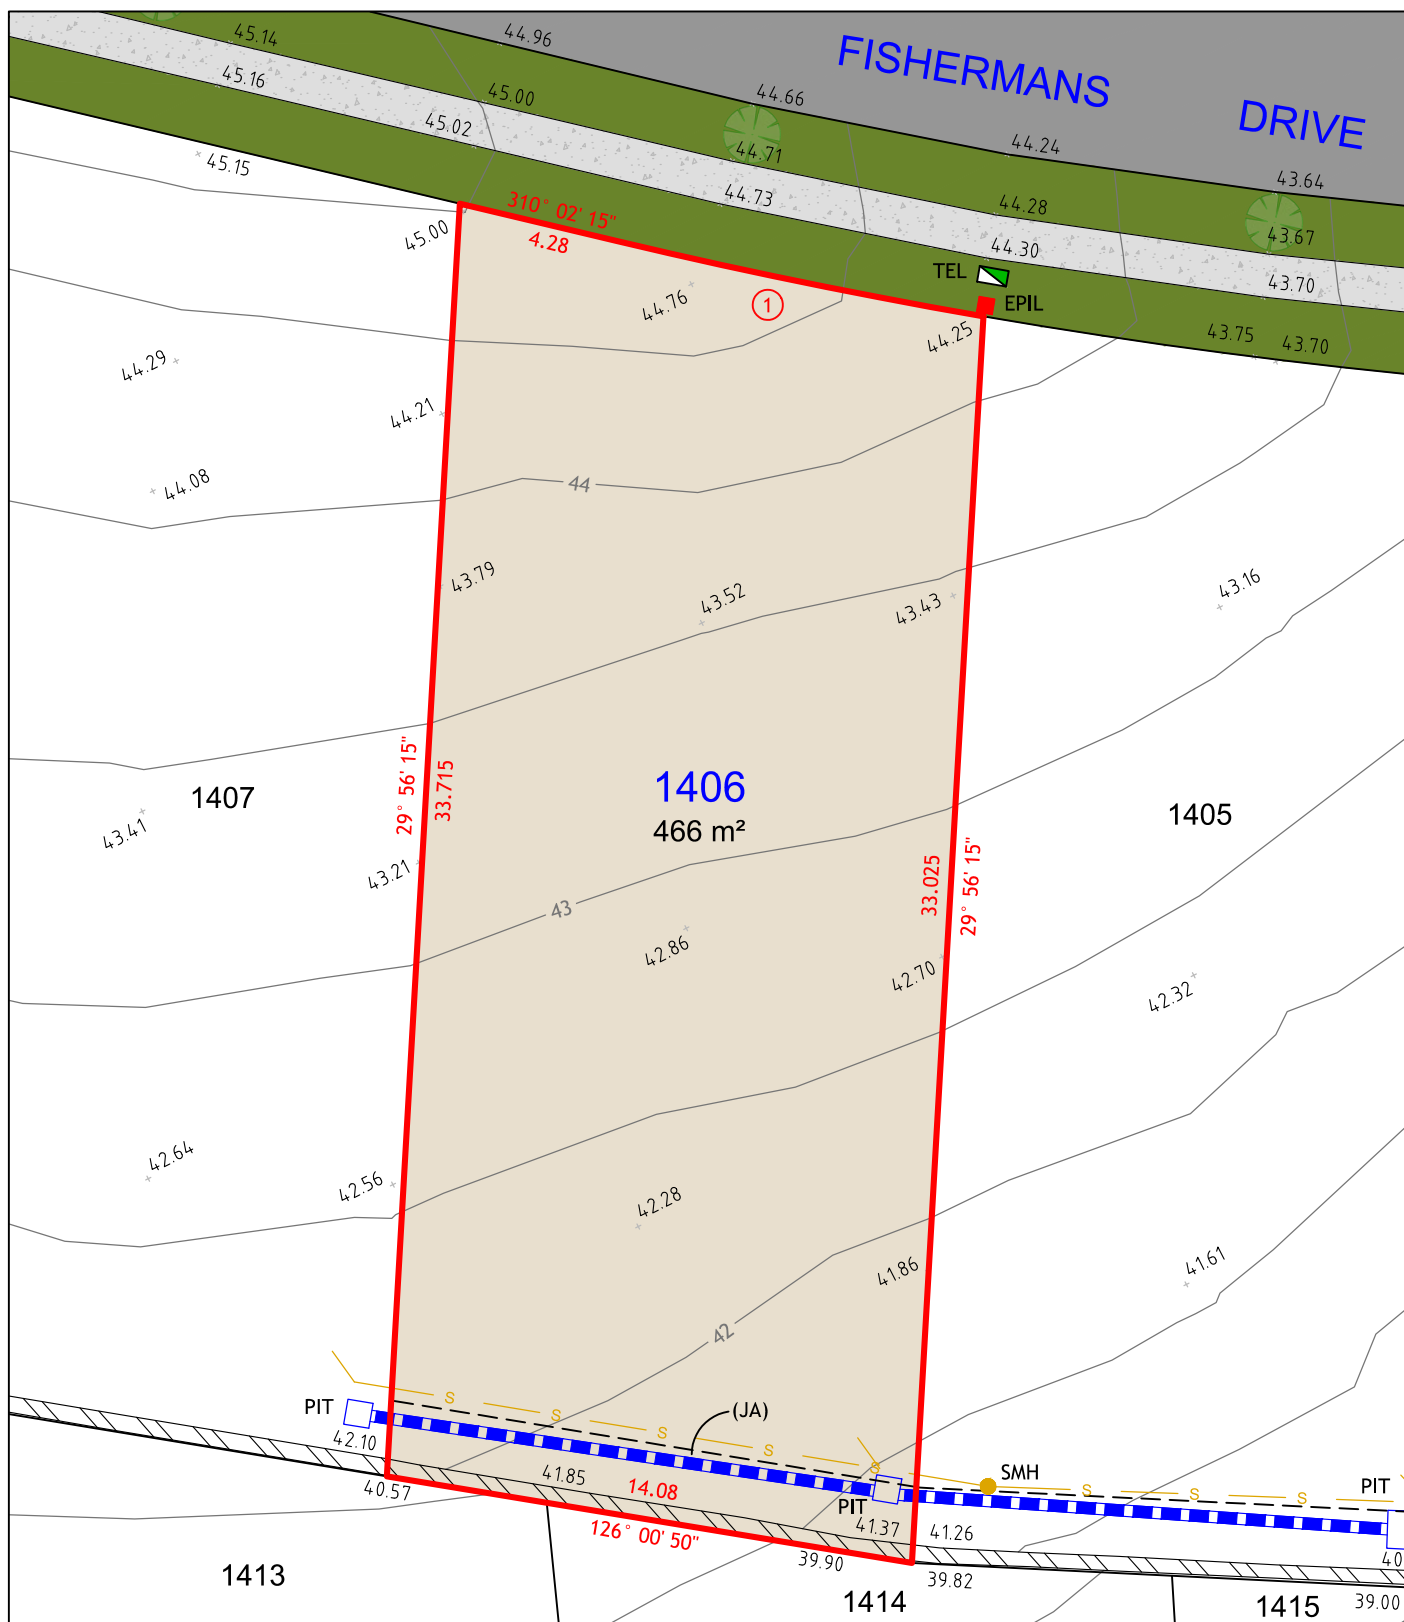

NOTES:

1. THIS PLAN IS SUITABLE FOR DETAILED PLANNING AND DESIGN AT THE SCALE/S STATED. THE PLAN MAY NOT BE SUITABLE FOR ANY OTHER PURPOSE OR FOR USE AT ANY OTHER SCALE/S.
2. SERVICES LOCATED ONLY WHERE VISIBLE.
3. THE BOUNDARIES AND UNDERGROUND SERVICES SHOWN ARE APPROXIMATE ONLY. FURTHER SURVEY WILL BE REQUIRED IF CONSTRUCTION IS TO TAKE PLACE ON OR ADJACENT TO THE BOUNDARIES.

LEGEND

	BOUNDARY LINE
	ADJACENT BOUNDARY
	EASEMENT
	STORMWATER PIPE
	SEWER
	RETAINING WALL

	TEL	TELSTRA / NBN PIT
	EPIL	ELECTRICAL PILLAR
	SMH	SEWER MANHOLE
	PIT	DRAINAGE PIT

(JA) EASEMENT TO DRAIN WATER 2 WIDE



260
MAITLAND ROAD,
MAYFIELD NSW 2304
Phone: 02 4964 4886

**DELFS
LASCELLES**
CONSULTING SURVEYORS

Cad Ref: 18876 - SALE PLAN
Datum: AHD
Date: 09/09/19
Scale: 1:200 A4

Project No
18876
Drawing No
1
Revision
1



- ### LEGEND


**DELFS
LASCELLES**
CONSULTING SURVEYORS

Project No
18876

Drawing No
1

Revision
1

LOT 1408

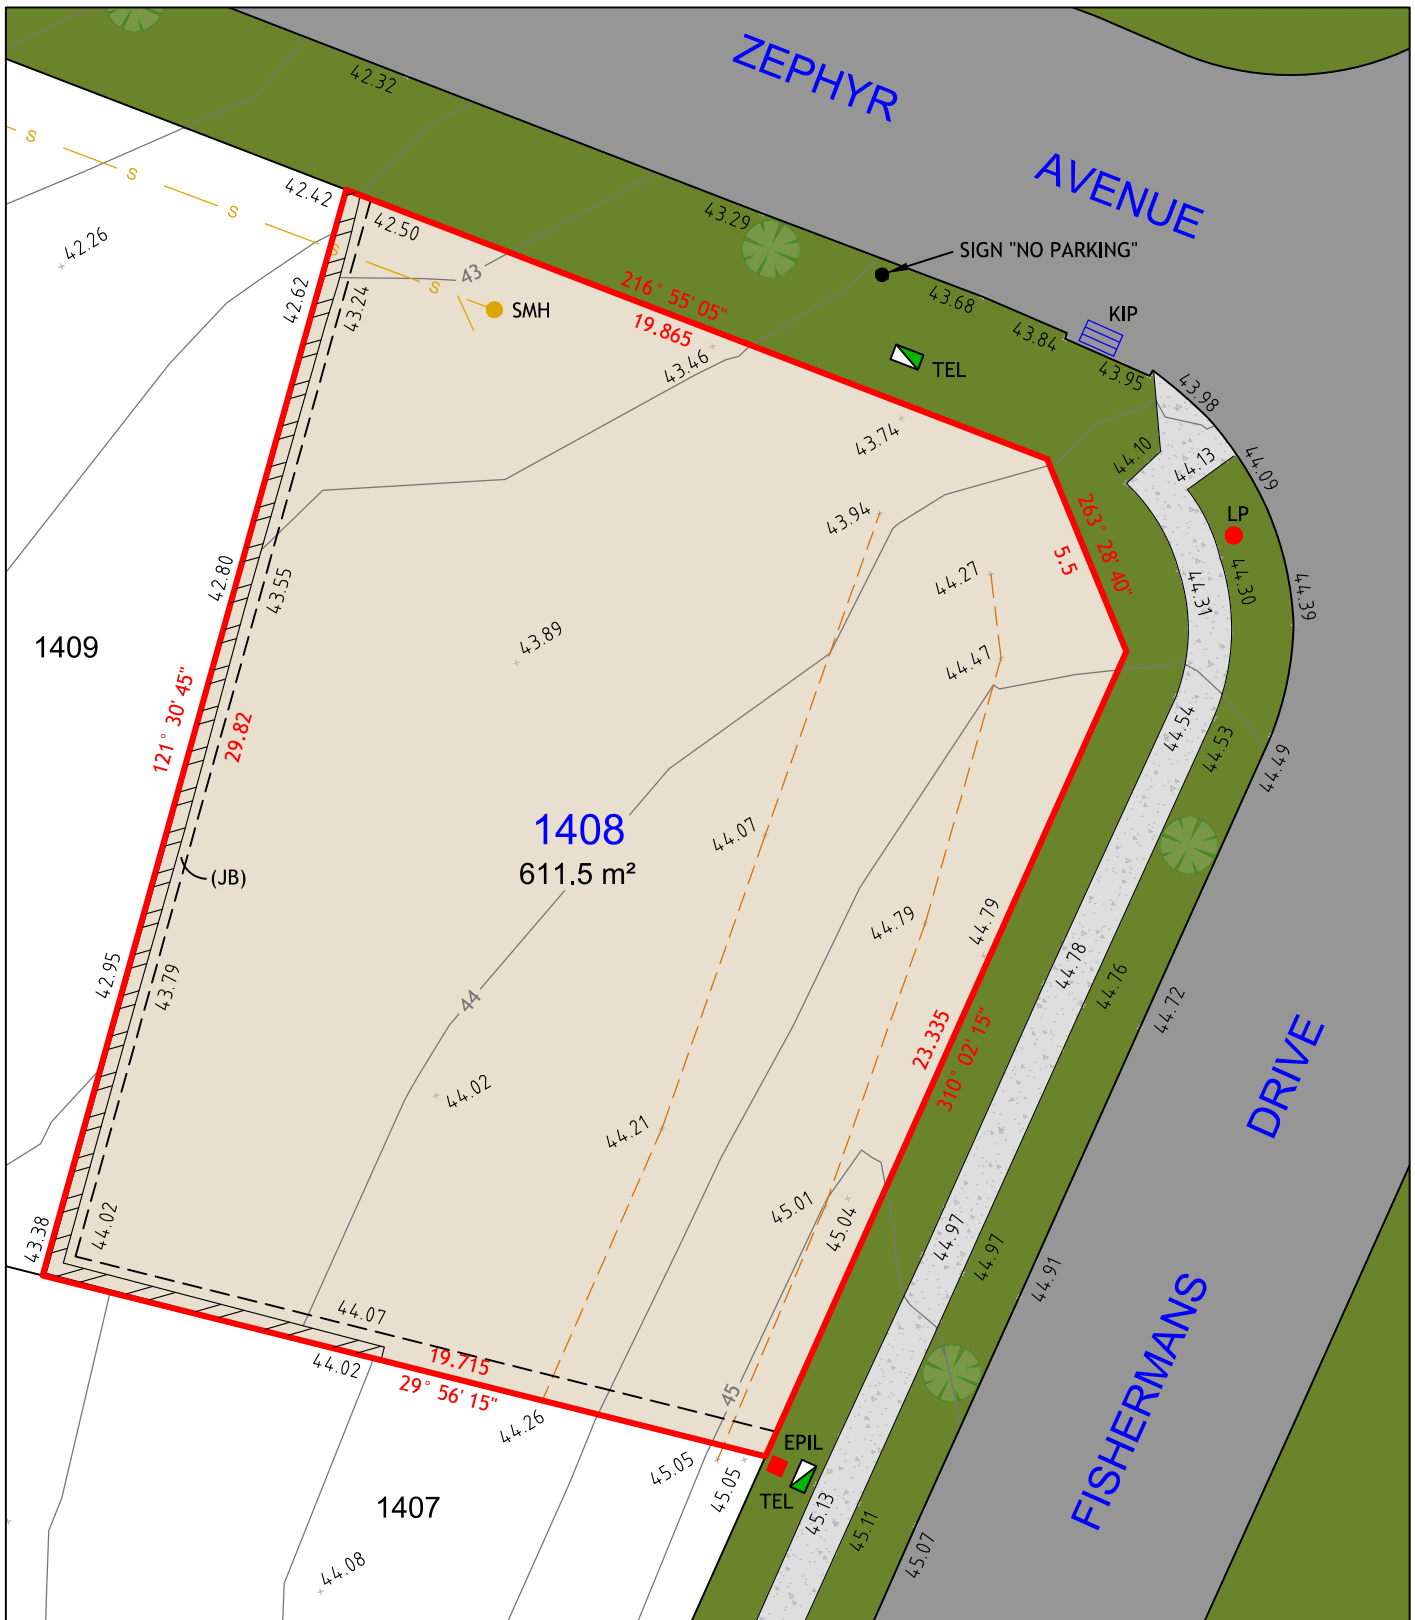

NOTES:

1. THIS PLAN IS SUITABLE FOR DETAILED PLANNING AND DESIGN AT THE SCALE/S STATED. THE PLAN MAY NOT BE SUITABLE FOR ANY OTHER PURPOSE OR FOR USE AT ANY OTHER SCALE/S.
2. SERVICES LOCATED ONLY WHERE VISIBLE.
3. THE BOUNDARIES AND UNDERGROUND SERVICES SHOWN ARE APPROXIMATE ONLY. FURTHER SURVEY WILL BE REQUIRED IF CONSTRUCTION IS TO TAKE PLACE ON OR ADJACENT TO THE BOUNDARIES.

LEGEND

—	BOUNDARY LINE
—	ADJACENT BOUNDARY
- - -	EASEMENT
S	SEWER
 	RETAINING WALL
- - -	TOP & TOE OF BANKS

■	TEL	TELSTRA / NBN PIT
■	EPIL	ELECTRICAL PILLAR
●	LP	LIGHT POLE
●	SMH	SEWER MANHOLE
 	KIP	KERB INLET PIT

(JB) RESTRICTION ON THE USE OF LAND 0.7 WIDE




260
MAITLAND ROAD,
MAYFIELD NSW 2304
Phone: 02 4964 4886

**DELFS
LASCELLES**
CONSULTING SURVEYORS

Cad Ref: 18876 - SALE PLAN
Datum: AHD
Date: 09/09/19
Scale: 1:200 A4

Project No
18876
Drawing No
1
Revision
1

LOT 1409

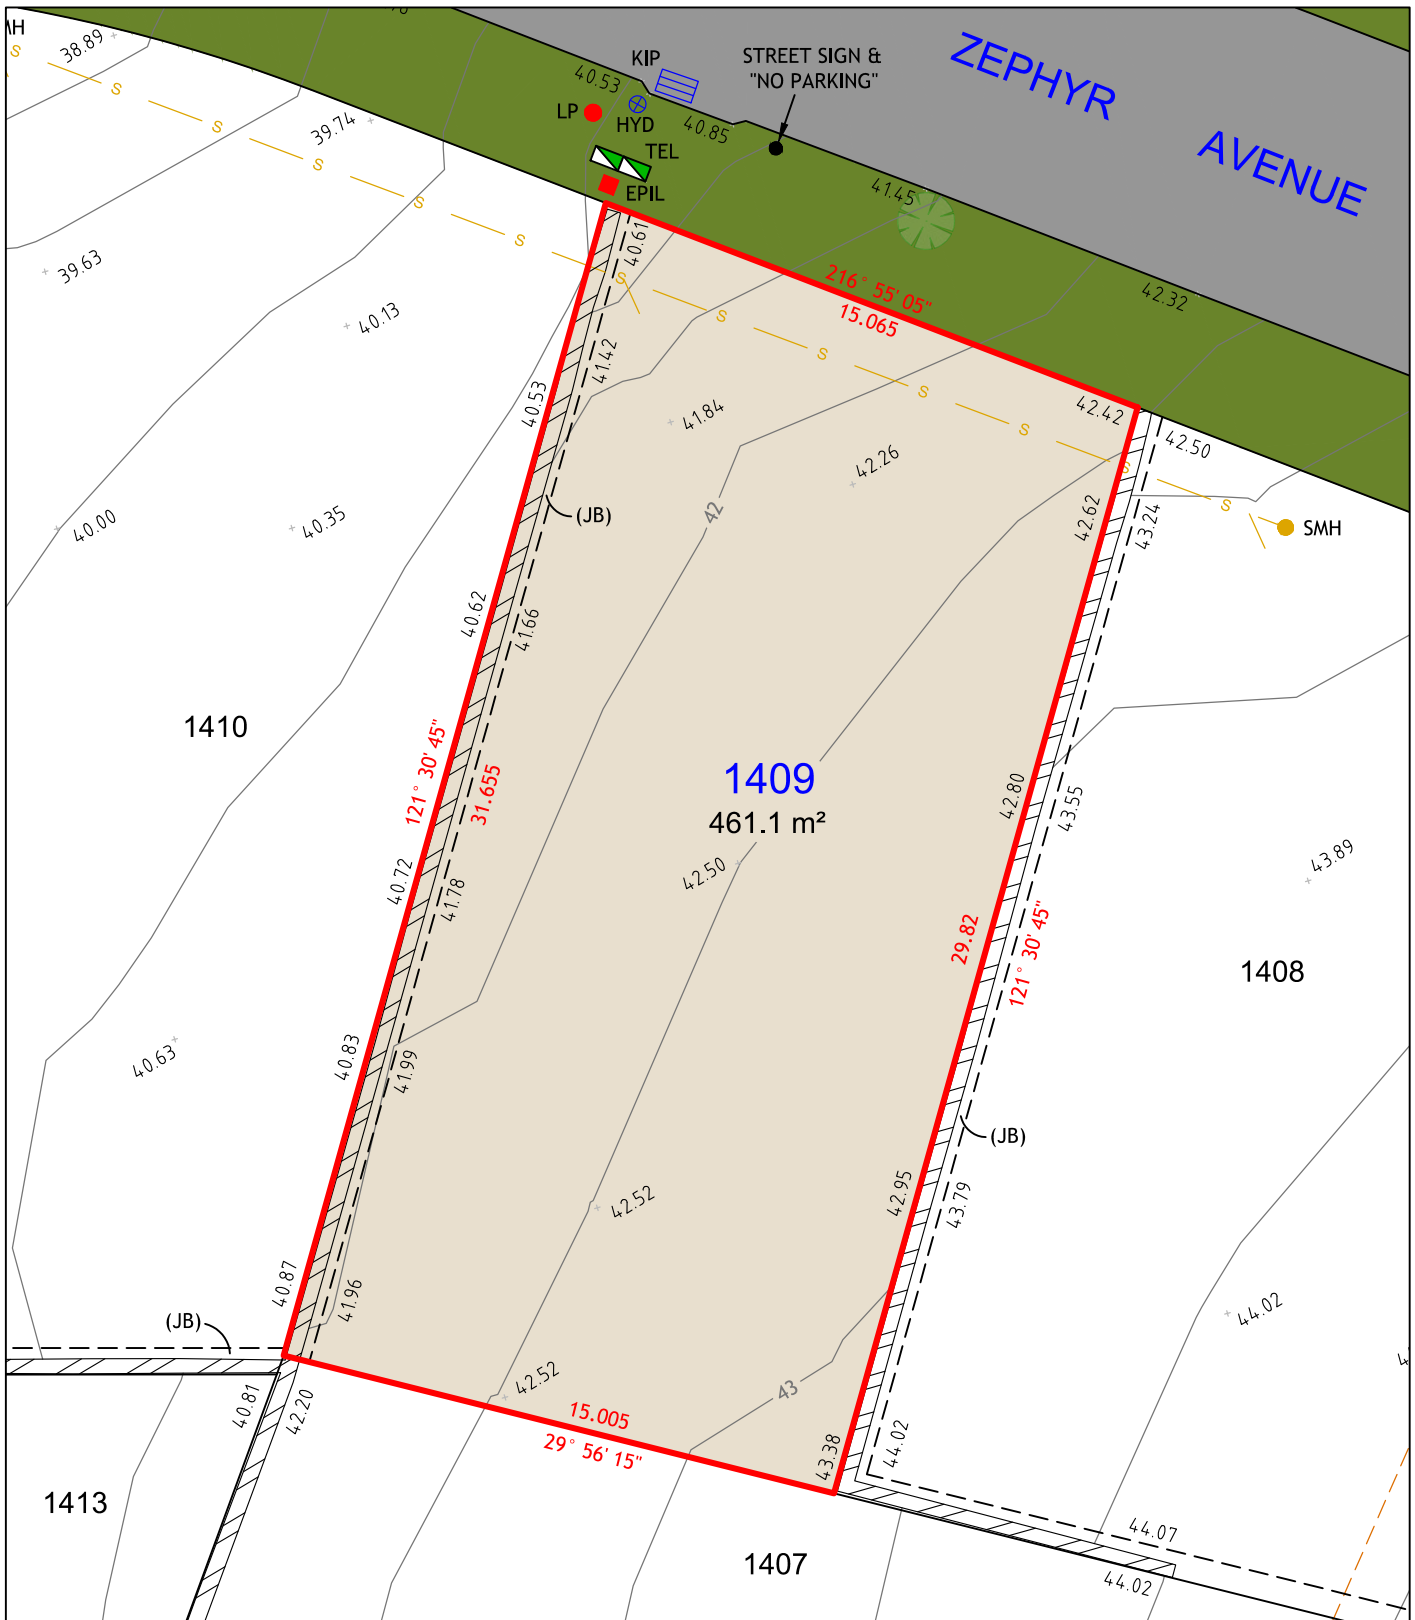

NOTES:

1. THIS PLAN IS SUITABLE FOR DETAILED PLANNING AND DESIGN AT THE SCALE/S STATED. THE PLAN MAY NOT BE SUITABLE FOR ANY OTHER PURPOSE OR FOR USE AT ANY OTHER SCALE/S.
2. SERVICES LOCATED ONLY WHERE VISIBLE.
3. THE BOUNDARIES AND UNDERGROUND SERVICES SHOWN ARE APPROXIMATE ONLY. FURTHER SURVEY WILL BE REQUIRED IF CONSTRUCTION IS TO TAKE PLACE ON OR ADJACENT TO THE BOUNDARIES.

LEGEND

	BOUNDARY LINE
	ADJACENT BOUNDARY
	EASEMENT
	SEWER
	RETAINING WALL
	TOP & TOE OF BANKS

	TEL	TELSTRA / NBN PIT
	EPIL	ELECTRICAL PILLAR
	LP	LIGHT POLE
	SMH	SEWER MANHOLE
	KIP	KERB INLET PIT
	HYD	HYDRANT

(JB) RESTRICTION ON THE USE OF LAND 0.7 WIDE



260
MAITLAND ROAD,
MAYFIELD NSW 2304
Phone: 02 4964 4886


**DELFS
LASCELLES**
CONSULTING SURVEYORS

Cad Ref: 18876 - SALE PLAN
Datum: AHD
Date: 09/09/19
Scale: 1:200 A4

Project No
18876
Drawing No
1
Revision
1

Arc Table				
No.	Chord Bearing	Chord Distance	Arc Length	Radius
1	209° 15' 30"	11.665	11.7	43.5

LOT 1410

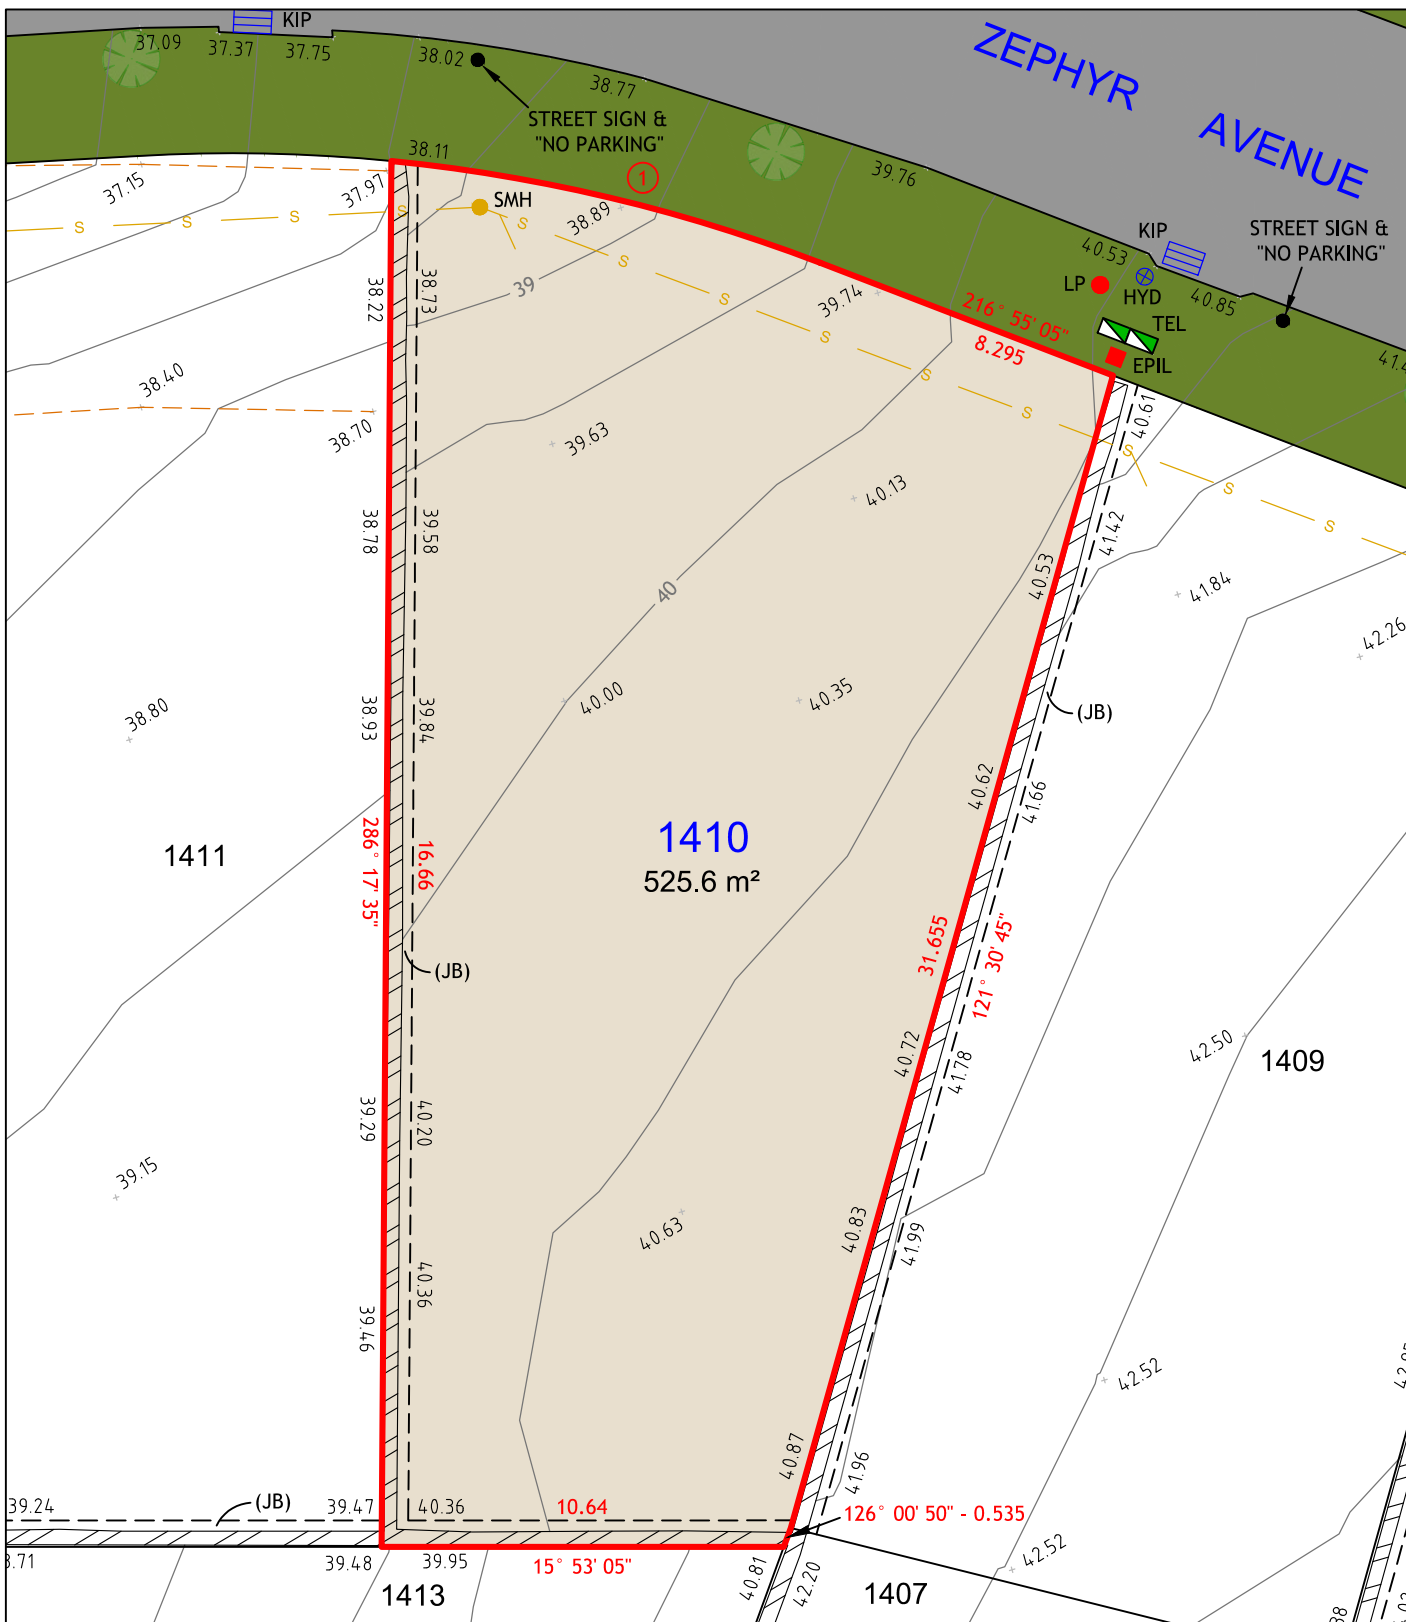

NOTES:

1. THIS PLAN IS SUITABLE FOR DETAILED PLANNING AND DESIGN AT THE SCALE/S STATED. THE PLAN MAY NOT BE SUITABLE FOR ANY OTHER PURPOSE OR FOR USE AT ANY OTHER SCALE/S.
2. SERVICES LOCATED ONLY WHERE VISIBLE.
3. THE BOUNDARIES AND UNDERGROUND SERVICES SHOWN ARE APPROXIMATE ONLY. FURTHER SURVEY WILL BE REQUIRED IF CONSTRUCTION IS TO TAKE PLACE ON OR ADJACENT TO THE BOUNDARIES.

LEGEND

	BOUNDARY LINE		TEL	TELSTRA / NBN PIT
	ADJACENT BOUNDARY		EPIL	ELECTRICAL PILLAR
	EASEMENT		LP	LIGHT POLE
	SEWER		SMH	SEWER MANHOLE
	RETAINING WALL		KIP	KERB INLET PIT
	TOP & TOE OF BANKS		HYD	HYDRANT

(JB) RESTRICTION ON THE USE OF LAND 0.7 WIDE



260
MAITLAND ROAD,
MAYFIELD NSW 2304
Phone: 02 4964 4886




Cad Ref: 18876 - SALE PLAN
Datum: AHD
Date: 09/09/19
Scale: 1:200 A4

Project No
18876
Drawing No
1
Revision
1

Arc Table				
No.	Chord Bearing	Chord Distance	Arc Length	Radius
1	197° 00' 25"	6.72	6.725	43.5

LOT 1411

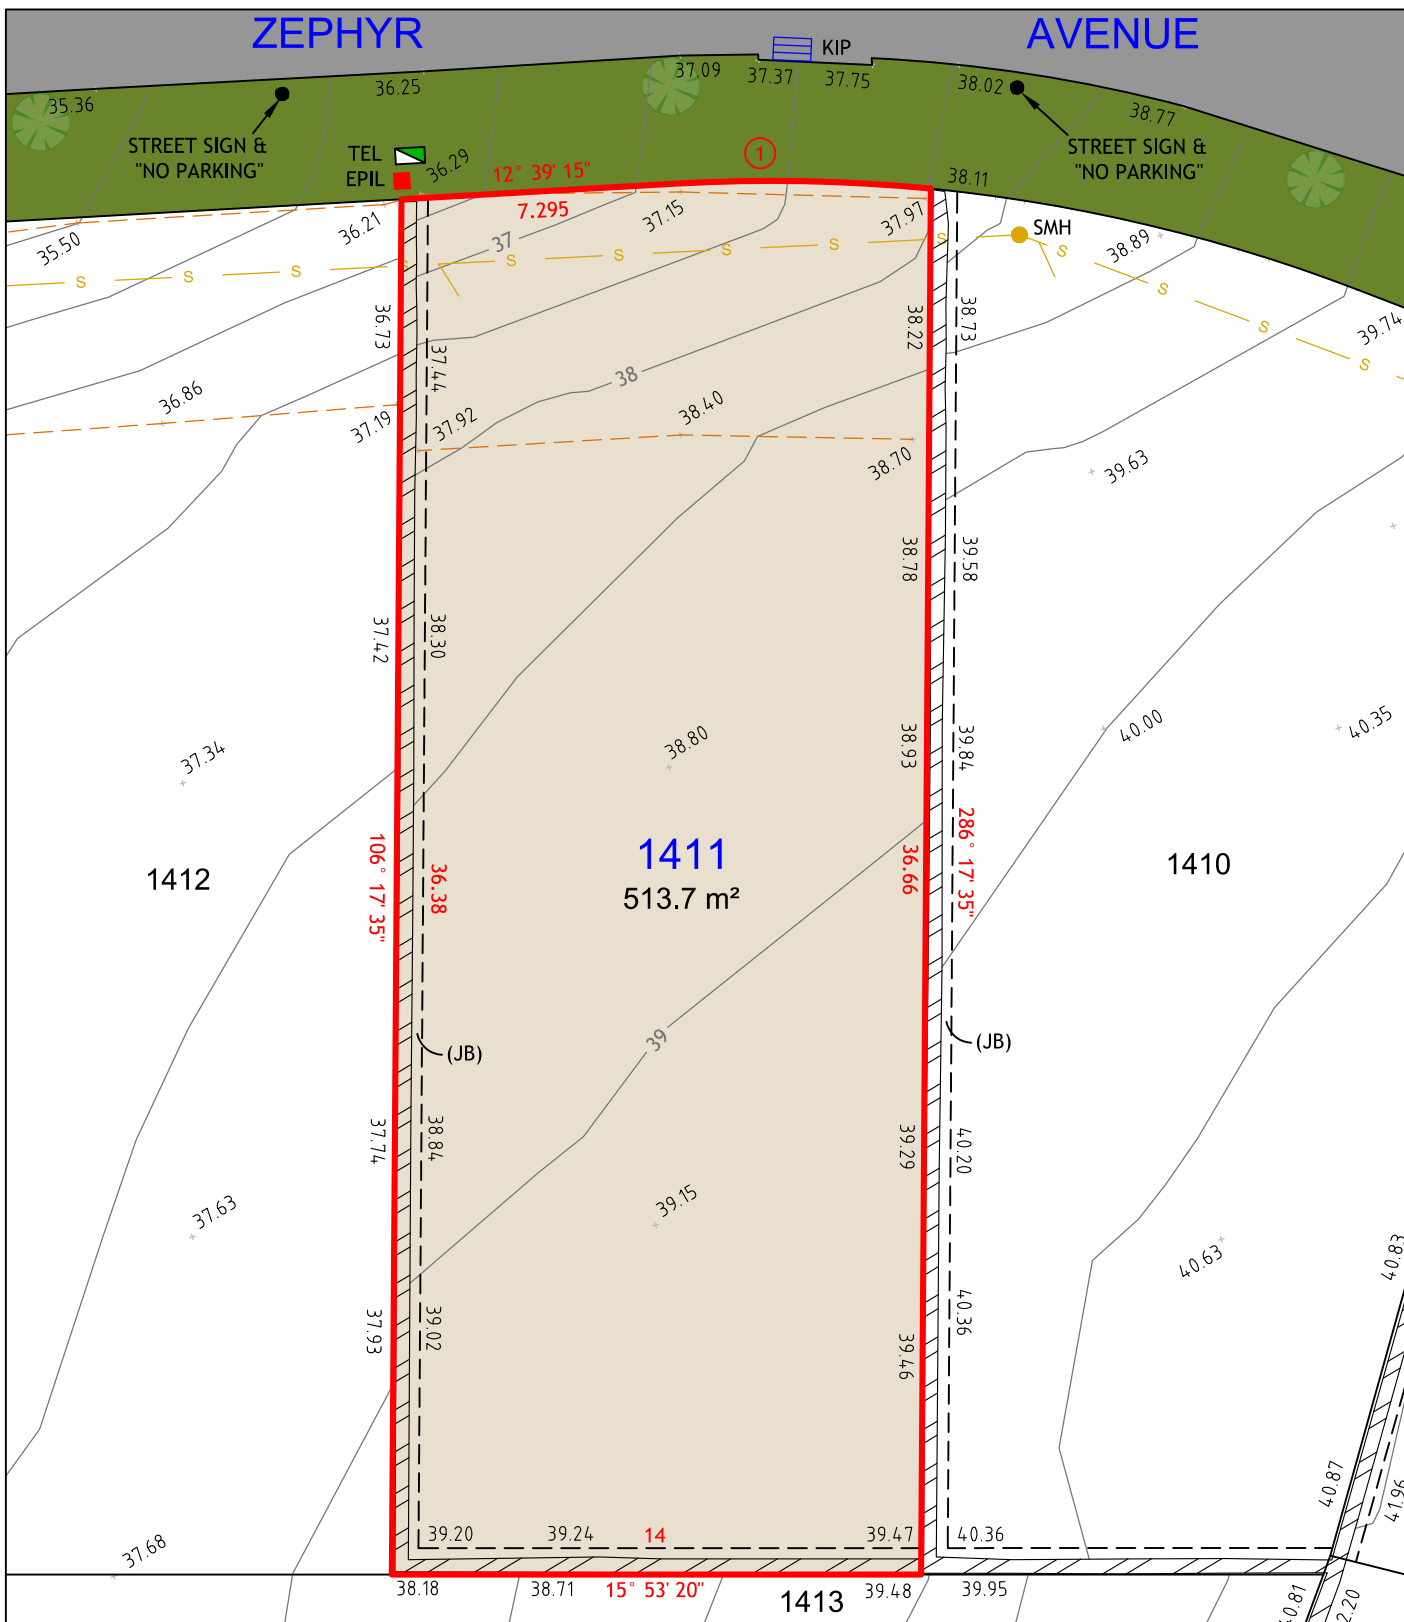

NOTES:

1. THIS PLAN IS SUITABLE FOR DETAILED PLANNING AND DESIGN AT THE SCALE/S STATED. THE PLAN MAY NOT BE SUITABLE FOR ANY OTHER PURPOSE OR FOR USE AT ANY OTHER SCALE/S.
2. SERVICES LOCATED ONLY WHERE VISIBLE.
3. THE BOUNDARIES AND UNDERGROUND SERVICES SHOWN ARE APPROXIMATE ONLY. FURTHER SURVEY WILL BE REQUIRED IF CONSTRUCTION IS TO TAKE PLACE ON OR ADJACENT TO THE BOUNDARIES.

LEGEND

—	BOUNDARY LINE
—	ADJACENT BOUNDARY
---	EASEMENT
S	SEWER
///	RETAINING WALL
---	TOP & TOE OF BANKS

■	TEL	TELSTRA / NBN PIT
■	EPIL	ELECTRICAL PILLAR
●	SMH	SEWER MANHOLE
■	KIP	KERB INLET PIT

(JB) RESTRICTION ON THE USE OF LAND 0.7 WIDE



260
MAITLAND ROAD,
MAYFIELD NSW 2304
Phone: 02 4964 4886




Cad Ref: 18876 - SALE PLAN
Datum: AHD
Date: 09/09/19
Scale: 1:200 A4

Project No	18876
Drawing No	1
Revision	1

Arc Table				
No.	Chord Bearing	Chord Distance	Arc Length	Radius
1	106° 45' 15"	31.41	31.415	396

LOT 1412

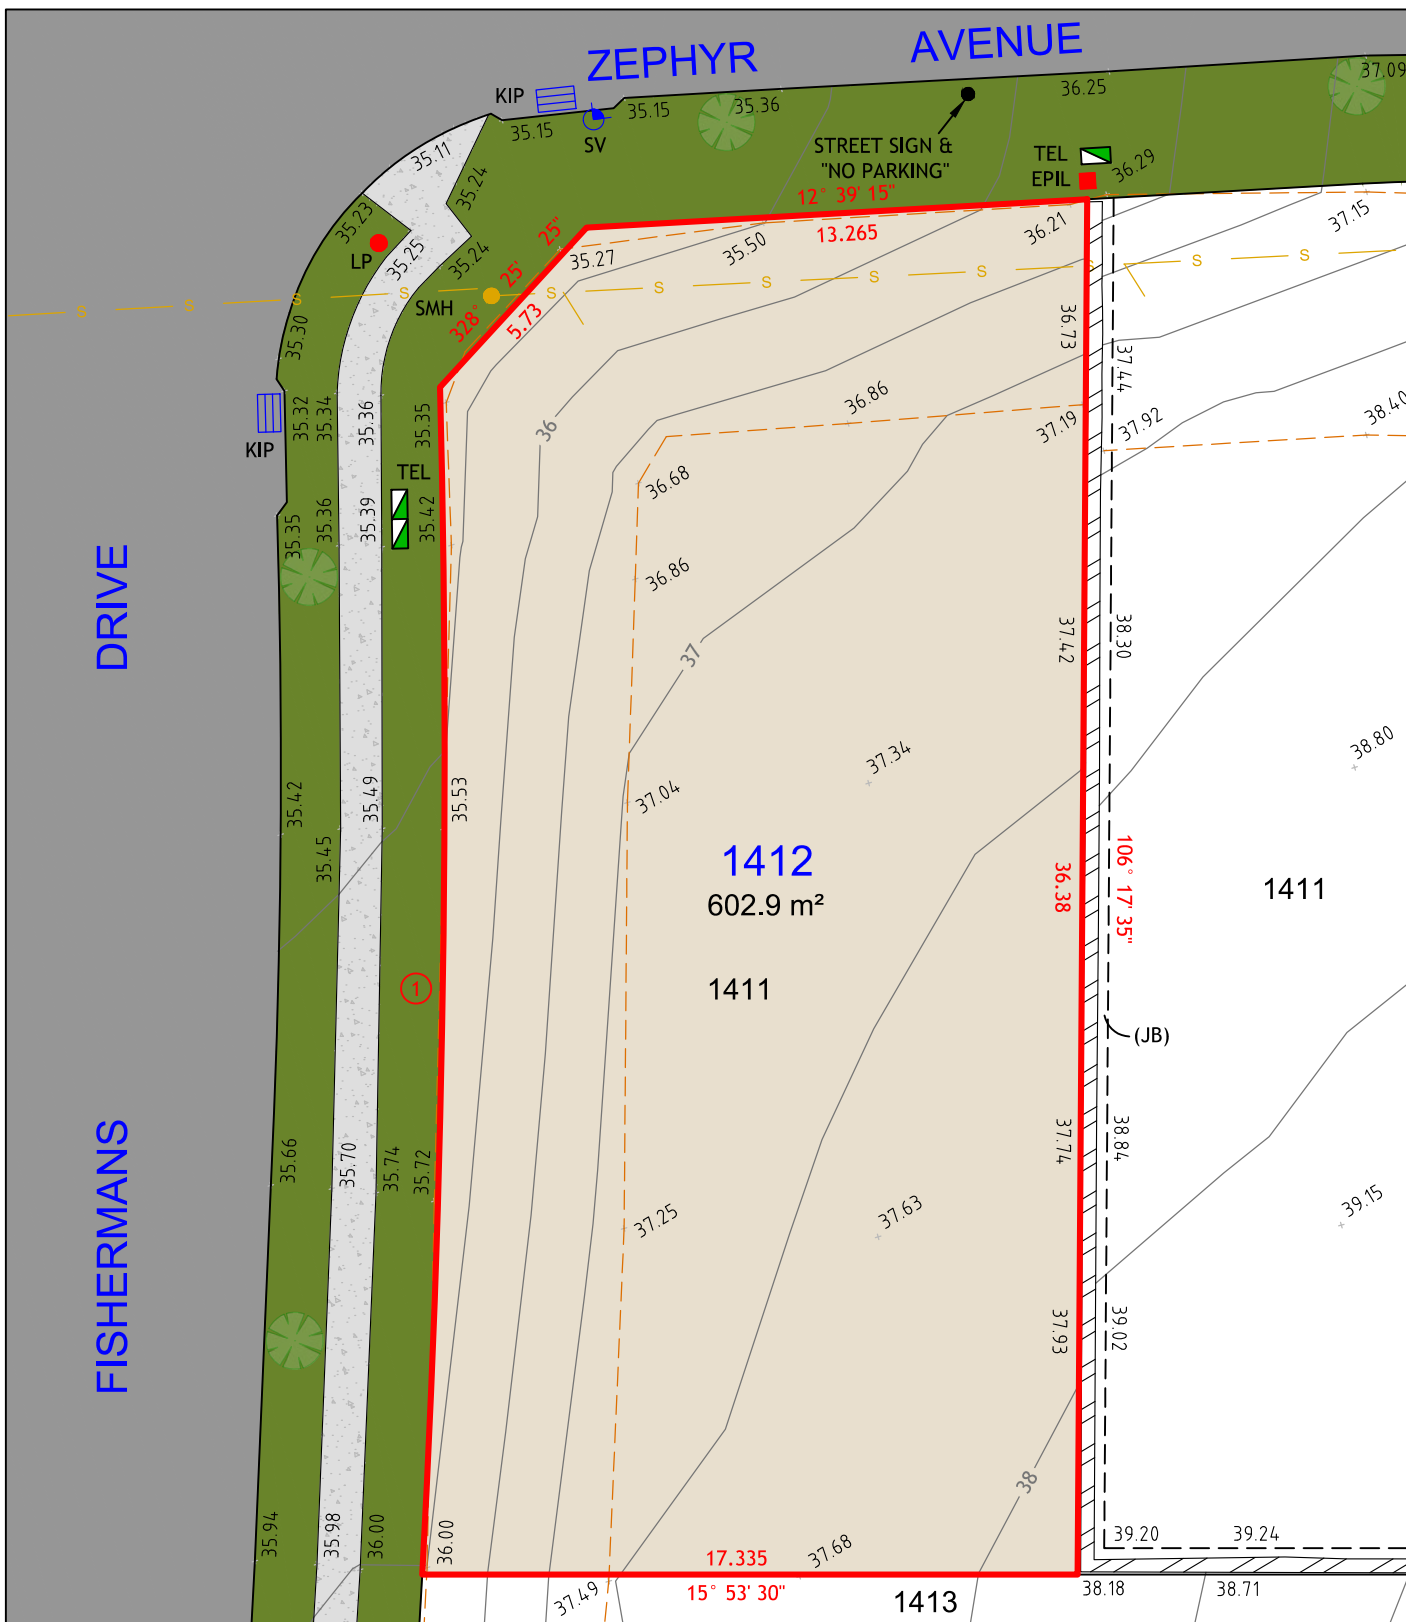

NOTES:

1. THIS PLAN IS SUITABLE FOR DETAILED PLANNING AND DESIGN AT THE SCALE/S STATED. THE PLAN MAY NOT BE SUITABLE FOR ANY OTHER PURPOSE OR FOR USE AT ANY OTHER SCALE/S.
2. SERVICES LOCATED ONLY WHERE VISIBLE.
3. THE BOUNDARIES AND UNDERGROUND SERVICES SHOWN ARE APPROXIMATE ONLY. FURTHER SURVEY WILL BE REQUIRED IF CONSTRUCTION IS TO TAKE PLACE ON OR ADJACENT TO THE BOUNDARIES.

LEGEND

	BOUNDARY LINE		TEL	TELSTRA / NBN PIT
	ADJACENT BOUNDARY		EPIL	ELECTRICAL PILLAR
	EASEMENT		LP	LIGHT POLE
	SEWER		SMH	SEWER MANHOLE
	RETAINING WALL		KIP	KERB INLET PIT
	TOP & TOE OF BANKS		SV	STOP VALVE

(JB) RESTRICTION ON THE USE OF LAND 0.7 WIDE



260
MAITLAND ROAD,
MAYFIELD NSW 2304
Phone: 02 4964 4886




Cad Ref: 18876 - SALE PLAN
Datum: AHD
Date: 09/09/19
Scale: 1:200 A4

Project No
18876
Drawing No
1
Revision
1

Arc Table				
No.	Chord Bearing	Chord Distance	Arc Length	Radius
1	110° 00' 20"	13.53	13.535	396

LOT 1413

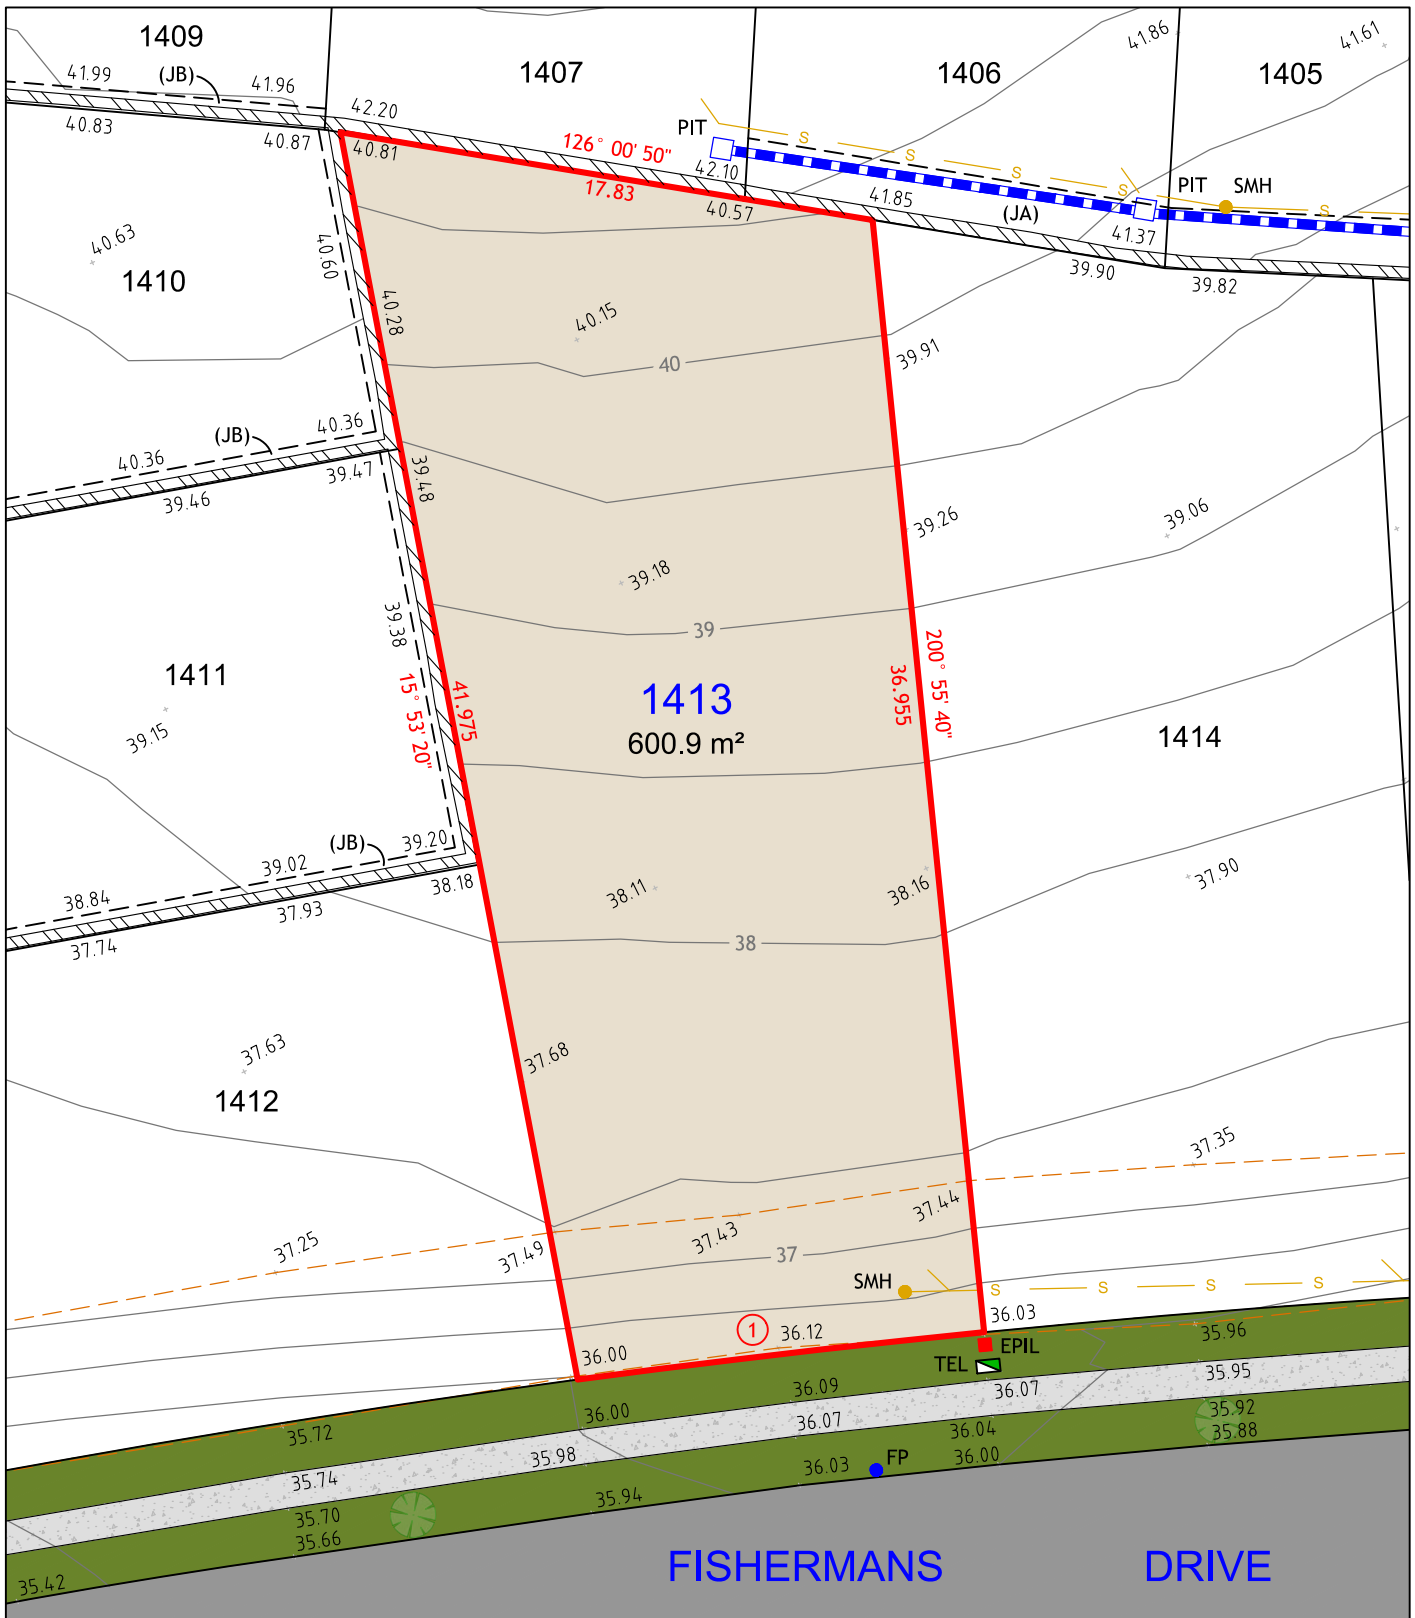

NOTES:

1. THIS PLAN IS SUITABLE FOR DETAILED PLANNING AND DESIGN AT THE SCALE/S STATED. THE PLAN MAY NOT BE SUITABLE FOR ANY OTHER PURPOSE OR FOR USE AT ANY OTHER SCALE/S.
2. SERVICES LOCATED ONLY WHERE VISIBLE.
3. THE BOUNDARIES AND UNDERGROUND SERVICES SHOWN ARE APPROXIMATE ONLY. FURTHER SURVEY WILL BE REQUIRED IF CONSTRUCTION IS TO TAKE PLACE ON OR ADJACENT TO THE BOUNDARIES.

LEGEND

- BOUNDARY LINE
- ADJACENT BOUNDARY
- EASEMENT
- STORMWATER PIPE
- SEWER
- RETAINING WALL
- TOP & TOE OF BANKS
- (JA) EASEMENT TO DRAIN WATER 2 WIDE
- (JB) RESTRICTION ON THE USE OF LAND 0.7 WIDE

- TEL TELSTRA / NBN PIT
- EPIL ELECTRICAL PILLAR
- SMH SEWER MANHOLE
- PIT DRAINAGE PIT
- FP FLUSH POINT



260
MAITLAND ROAD,
MAYFIELD NSW 2304
Phone: 02 4964 4886



Cad Ref: 18876 - SALE PLAN
Datum: AHD
Date: 09/09/19
Scale: 1:250 A4


Project No
18876

Drawing No
1

Revision
1

Arc Table				
No.	Chord Bearing	Chord Distance	Arc Length	Radius
1	112° 04'	14.955	14.955	396

LOT 1414

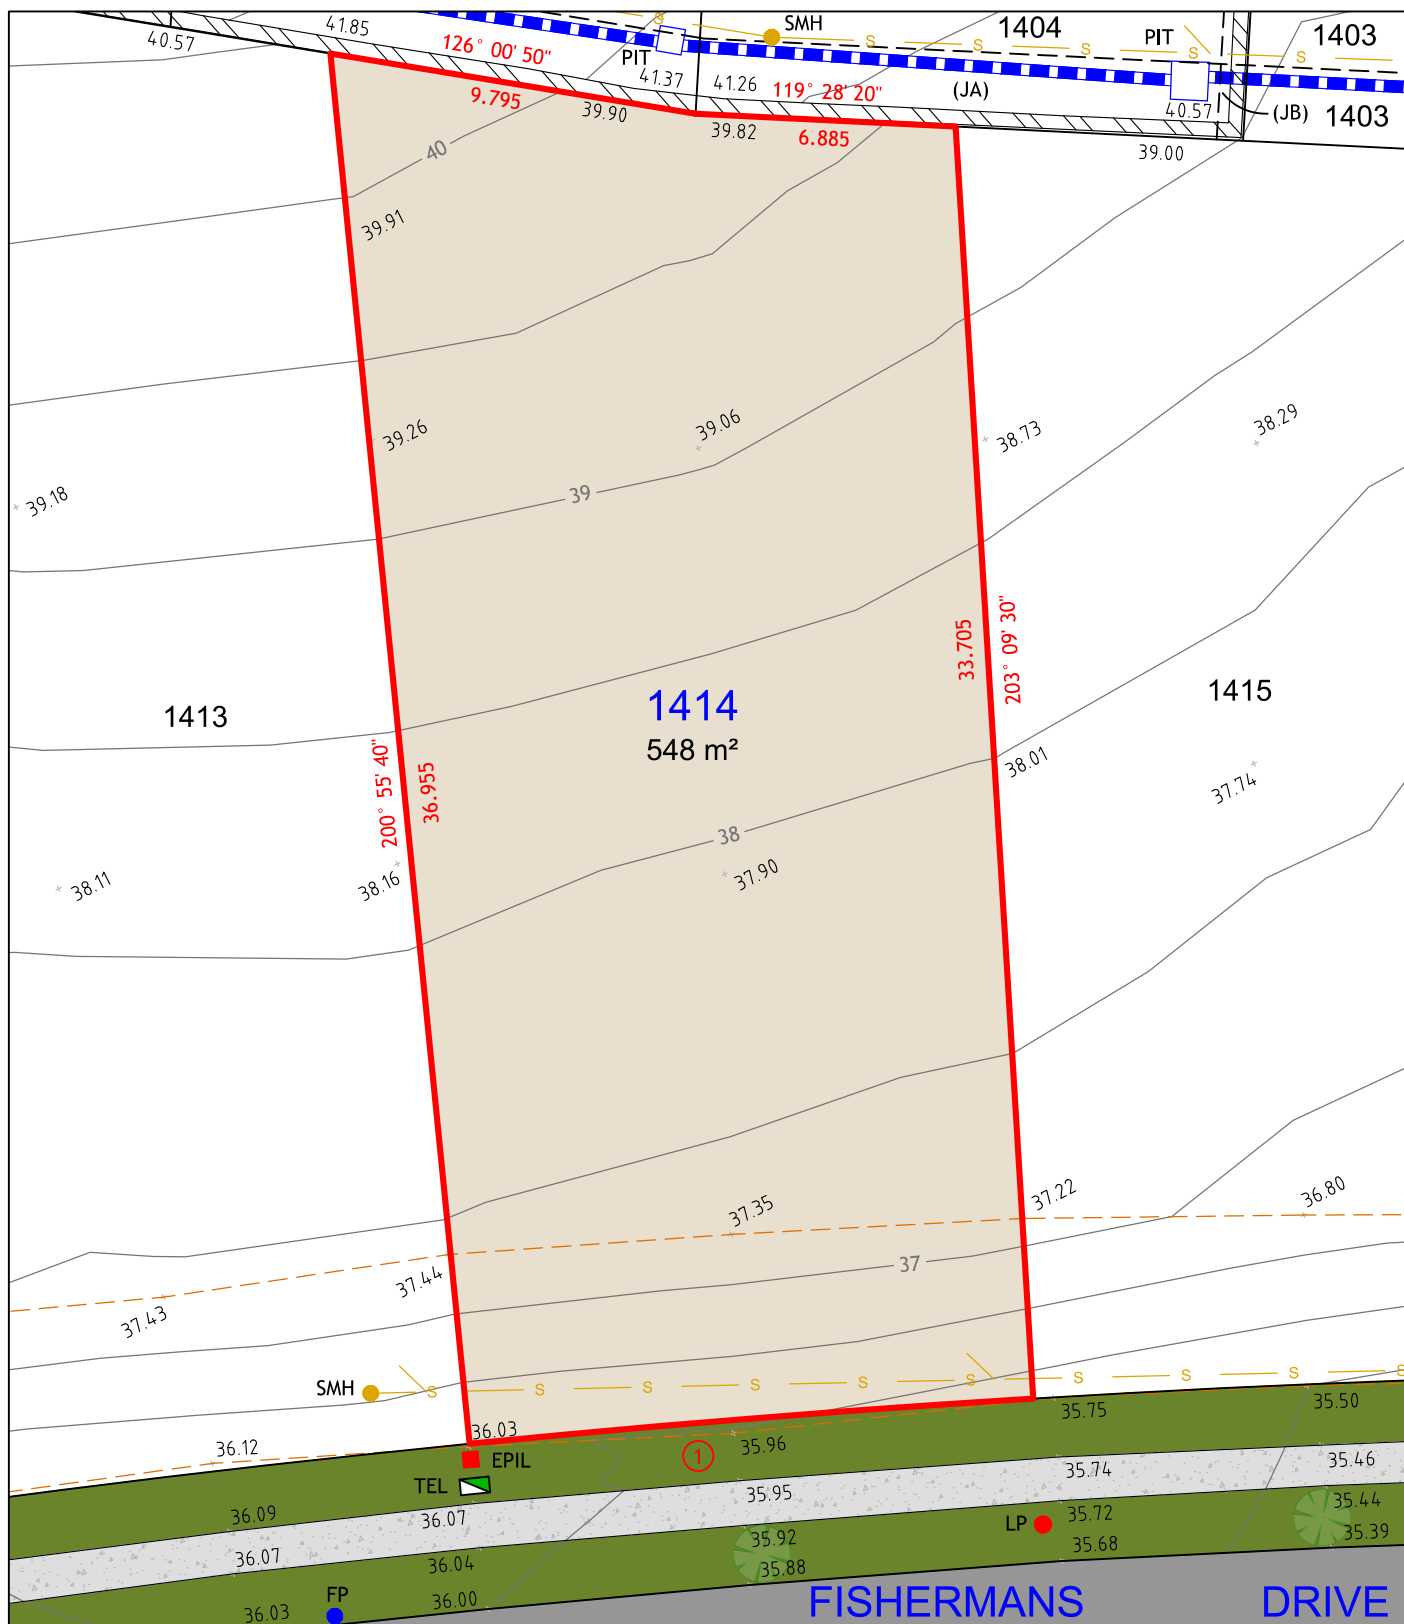

NOTES:

1. THIS PLAN IS SUITABLE FOR DETAILED PLANNING AND DESIGN AT THE SCALE/S STATED. THE PLAN MAY NOT BE SUITABLE FOR ANY OTHER PURPOSE OR FOR USE AT ANY OTHER SCALE/S.
2. SERVICES LOCATED ONLY WHERE VISIBLE.
3. THE BOUNDARIES AND UNDERGROUND SERVICES SHOWN ARE APPROXIMATE ONLY. FURTHER SURVEY WILL BE REQUIRED IF CONSTRUCTION IS TO TAKE PLACE ON OR ADJACENT TO THE BOUNDARIES.

LEGEND

- BOUNDARY LINE
- ADJACENT BOUNDARY
- EASEMENT
- STORMWATER PIPE
- SEWER
- RETAINING WALL
- TOP & TOE OF BANKS
- (JA) EASEMENT TO DRAIN WATER 2' WIDE
- (JB) RESTRICTION ON THE USE OF LAND 0.7' WIDE

- TEL TELSTRA / NBN PIT
- EPIL ELECTRICAL PILLAR
- LP LIGHT POLE
- SMH SEWER MANHOLE
- PIT DRAINAGE PIT
- FP FLUSH POINT



260
MAITLAND ROAD,
MAYFIELD NSW 2304
Phone: 02 4964 4886



Cad Ref: 18876 - SALE PLAN
Datum: AHD
Date: 09/09/19
Scale: 1:200 A4


Project No
18876

Drawing No
1

Revision
1

Arc Table				
No.	Chord Bearing	Chord Distance	Arc Length	Radius
1	114° 13' 45"	14.94	14.94	396

LOT 1415

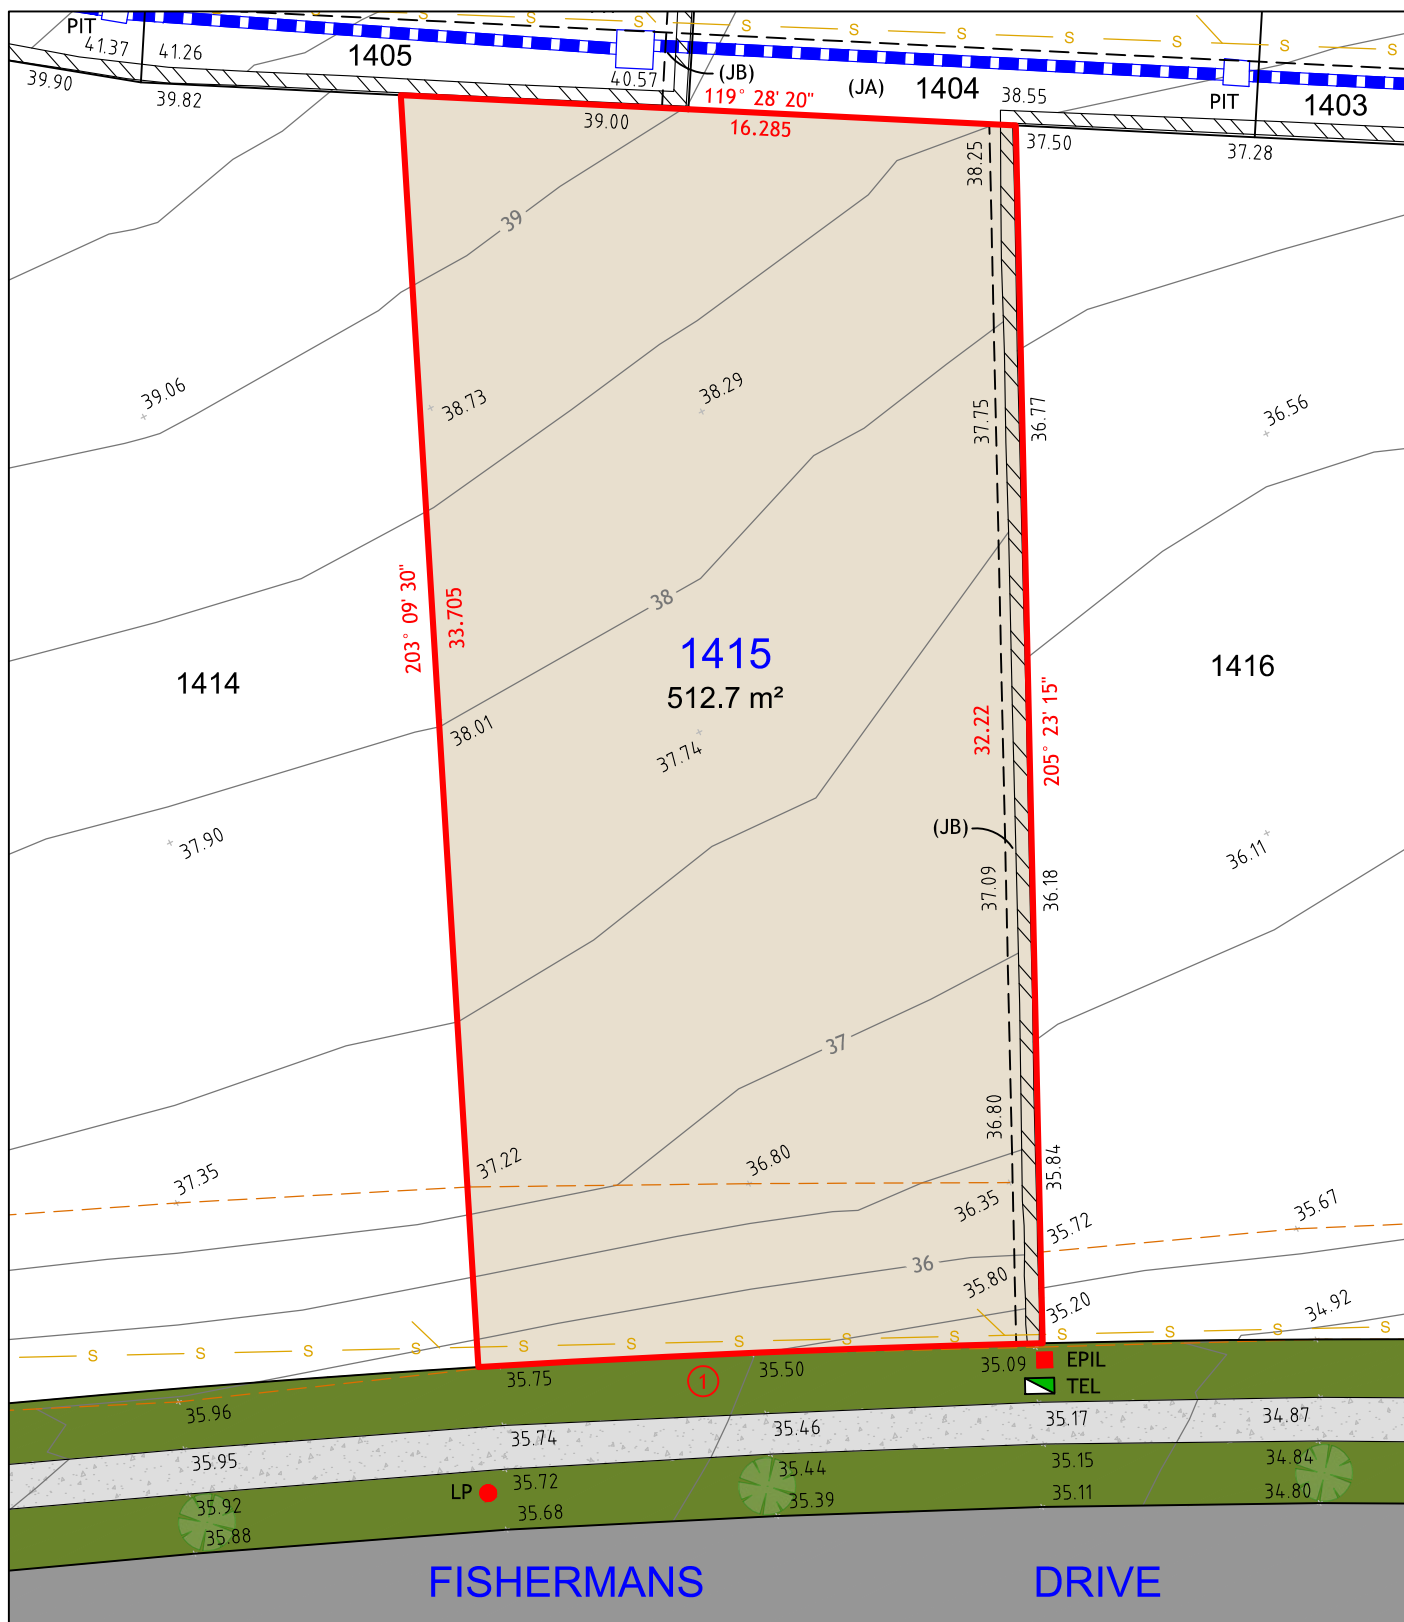

NOTES:

1. THIS PLAN IS SUITABLE FOR DETAILED PLANNING AND DESIGN AT THE SCALE/S STATED. THE PLAN MAY NOT BE SUITABLE FOR ANY OTHER PURPOSE OR FOR USE AT ANY OTHER SCALE/S.
2. SERVICES LOCATED ONLY WHERE VISIBLE.
3. THE BOUNDARIES AND UNDERGROUND SERVICES SHOWN ARE APPROXIMATE ONLY. FURTHER SURVEY WILL BE REQUIRED IF CONSTRUCTION IS TO TAKE PLACE ON OR ADJACENT TO THE BOUNDARIES.

LEGEND

- BOUNDARY LINE
- ADJACENT BOUNDARY
- EASEMENT
- STORMWATER PIPE
- SEWER
- RETAINING WALL
- TOP & TOE OF BANKS
- (JA) EASEMENT TO DRAIN WATER 2 WIDE
- (JB) RESTRICTION ON THE USE OF LAND 0.7 WIDE

- TEL
- EPIL
- LP
- PIT
- TELSTRA / NBN PIT
- ELECTRICAL PILLAR
- LIGHT POLE
- DRAINAGE PIT



260
MAITLAND ROAD,
MAYFIELD NSW 2304
Phone: 02 4964 4886



Cad Ref: 18876 - SALE PLAN
Datum: AHD
Date: 09/09/19
Scale: 1:200 A4


Project No
18876

Drawing No
1

Revision
1

Arc Table				
No.	Chord Bearing	Chord Distance	Arc Length	Radius
1	116° 23' 25"	14.93	14.93	396

LOT 1416

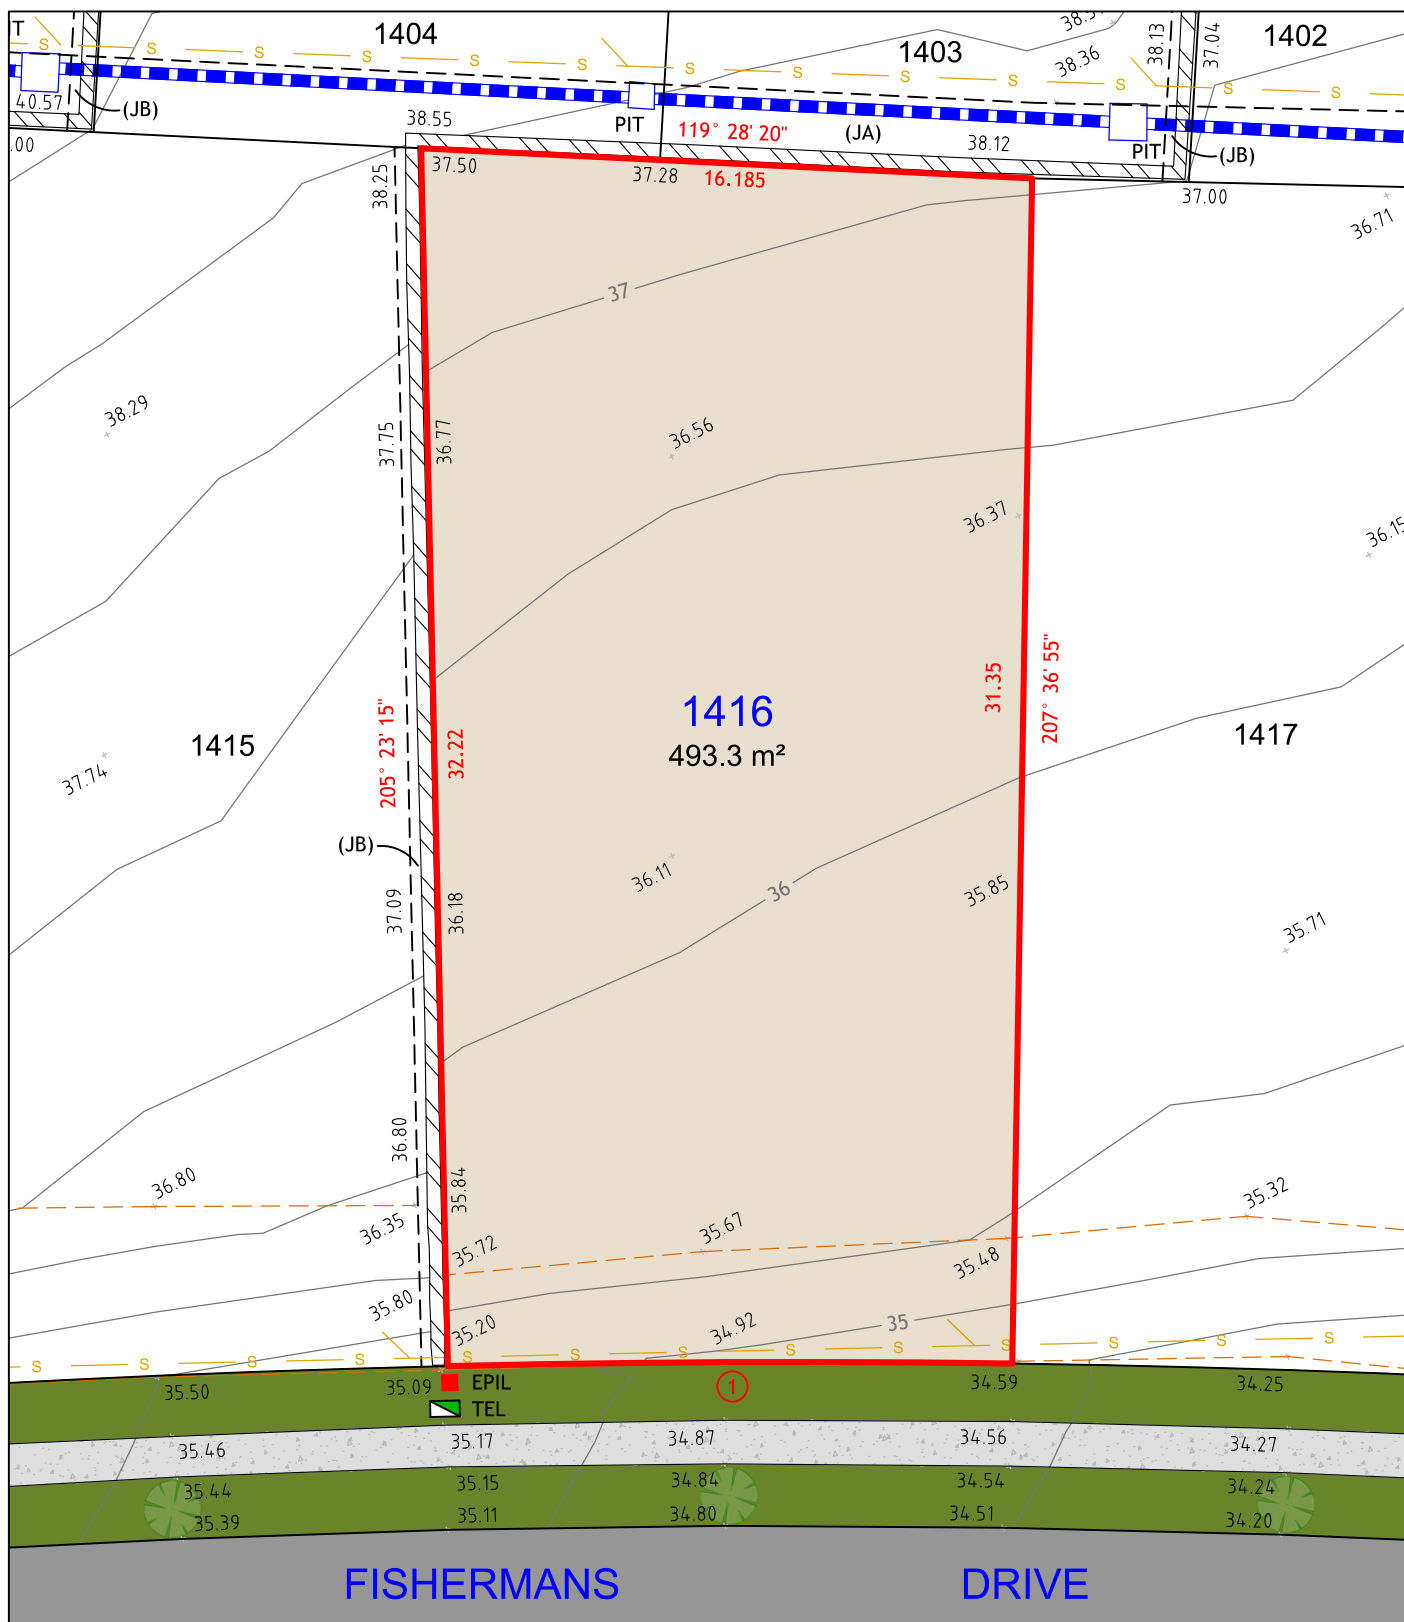

NOTES:

1. THIS PLAN IS SUITABLE FOR DETAILED PLANNING AND DESIGN AT THE SCALE/S STATED. THE PLAN MAY NOT BE SUITABLE FOR ANY OTHER PURPOSE OR FOR USE AT ANY OTHER SCALE/S.
2. SERVICES LOCATED ONLY WHERE VISIBLE.
3. THE BOUNDARIES AND UNDERGROUND SERVICES SHOWN ARE APPROXIMATE ONLY. FURTHER SURVEY WILL BE REQUIRED IF CONSTRUCTION IS TO TAKE PLACE ON OR ADJACENT TO THE BOUNDARIES.

LEGEND

- BOUNDARY LINE
- ADJACENT BOUNDARY
- EASEMENT
- STORMWATER PIPE
- SEWER
- RETAINING WALL
- TOP & TOE OF BANKS
- (JA) EASEMENT TO DRAIN WATER 2 WIDE
- (JB) RESTRICTION ON THE USE OF LAND 0.7 WIDE

- TEL TELSTRA / NBN PIT
- EPIL ELECTRICAL PILLAR
- PIT DRAINAGE PIT



260
MAITLAND ROAD,
MAYFIELD NSW 2304
Phone: 02 4964 4886




Cad Ref: 18876 - SALE PLAN
Datum: AHD
Date: 09/09/19
Scale: 1:200 A4

Project No
18876
Drawing No
1
Revision
1

Arc Table				
No.	Chord Bearing	Chord Distance	Arc Length	Radius
1	118° 32' 25"	14.79	14.79	396

LOT 1417

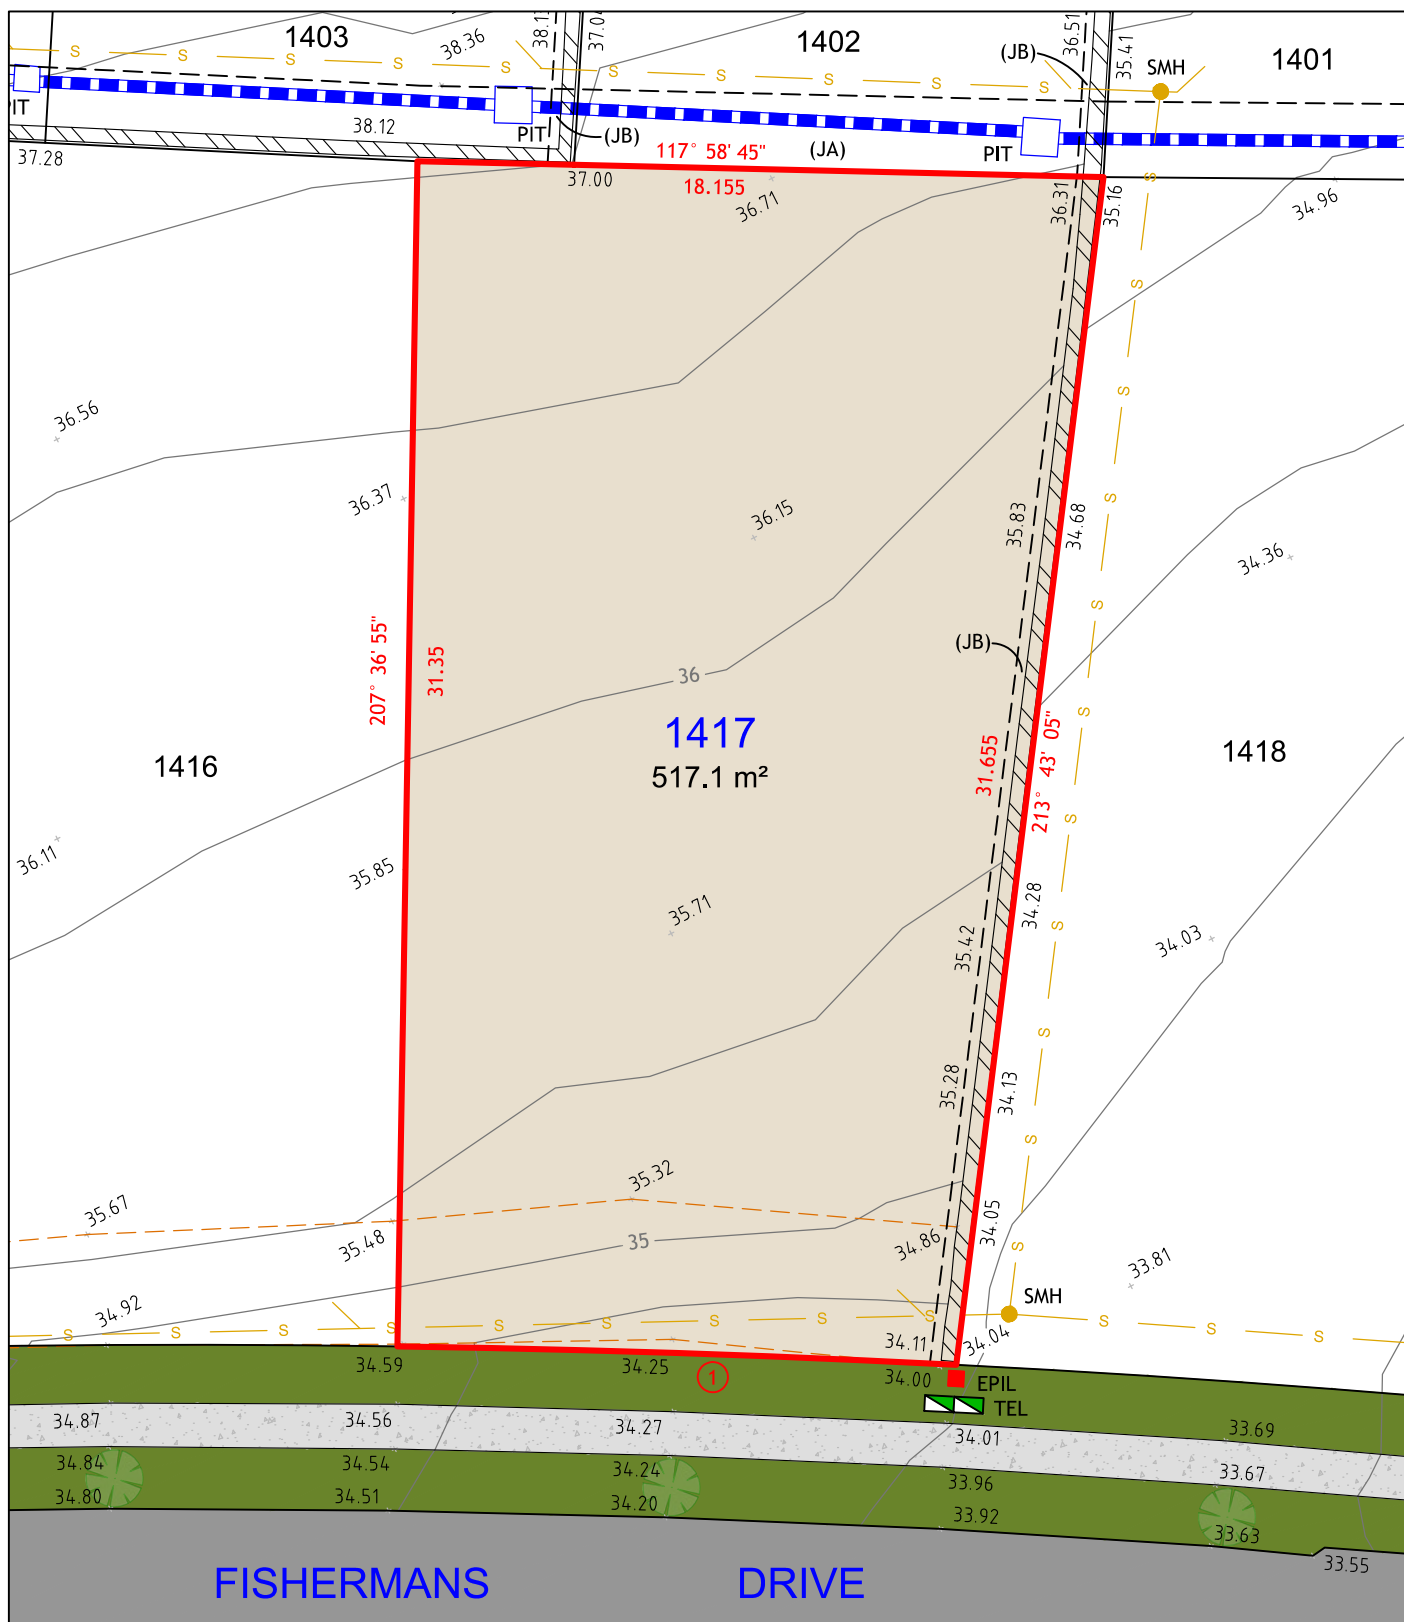

NOTES:

1. THIS PLAN IS SUITABLE FOR DETAILED PLANNING AND DESIGN AT THE SCALE/S STATED. THE PLAN MAY NOT BE SUITABLE FOR ANY OTHER PURPOSE OR FOR USE AT ANY OTHER SCALE/S.
2. SERVICES LOCATED ONLY WHERE VISIBLE.
3. THE BOUNDARIES AND UNDERGROUND SERVICES SHOWN ARE APPROXIMATE ONLY. FURTHER SURVEY WILL BE REQUIRED IF CONSTRUCTION IS TO TAKE PLACE ON OR ADJACENT TO THE BOUNDARIES.

LEGEND

- BOUNDARY LINE
- ADJACENT BOUNDARY
- EASEMENT
- STORMWATER PIPE
- SEWER
- RETAINING WALL
- TOP & TOE OF BANKS
- (JA) EASEMENT TO DRAIN WATER 2 WIDE
- (JB) RESTRICTION ON THE USE OF LAND 0.7 WIDE

- TEL TELSTRA / NBN PIT
- EPIL ELECTRICAL PILLAR
- SMH SEWER MANHOLE
- PIT DRAINAGE PIT



260
MAITLAND ROAD,
MAYFIELD NSW 2304
Phone: 02 4964 4886




Cad Ref: 18876 - SALE PLAN
Datum: AHD
Date: 09/09/19
Scale: 1:200 A4

Project No
18876
Drawing No
1
Revision
1

Arc Table				
No.	Chord Bearing	Chord Distance	Arc Length	Radius
1	120° 41' 50"	15.02	15.025	396

LOT 1418

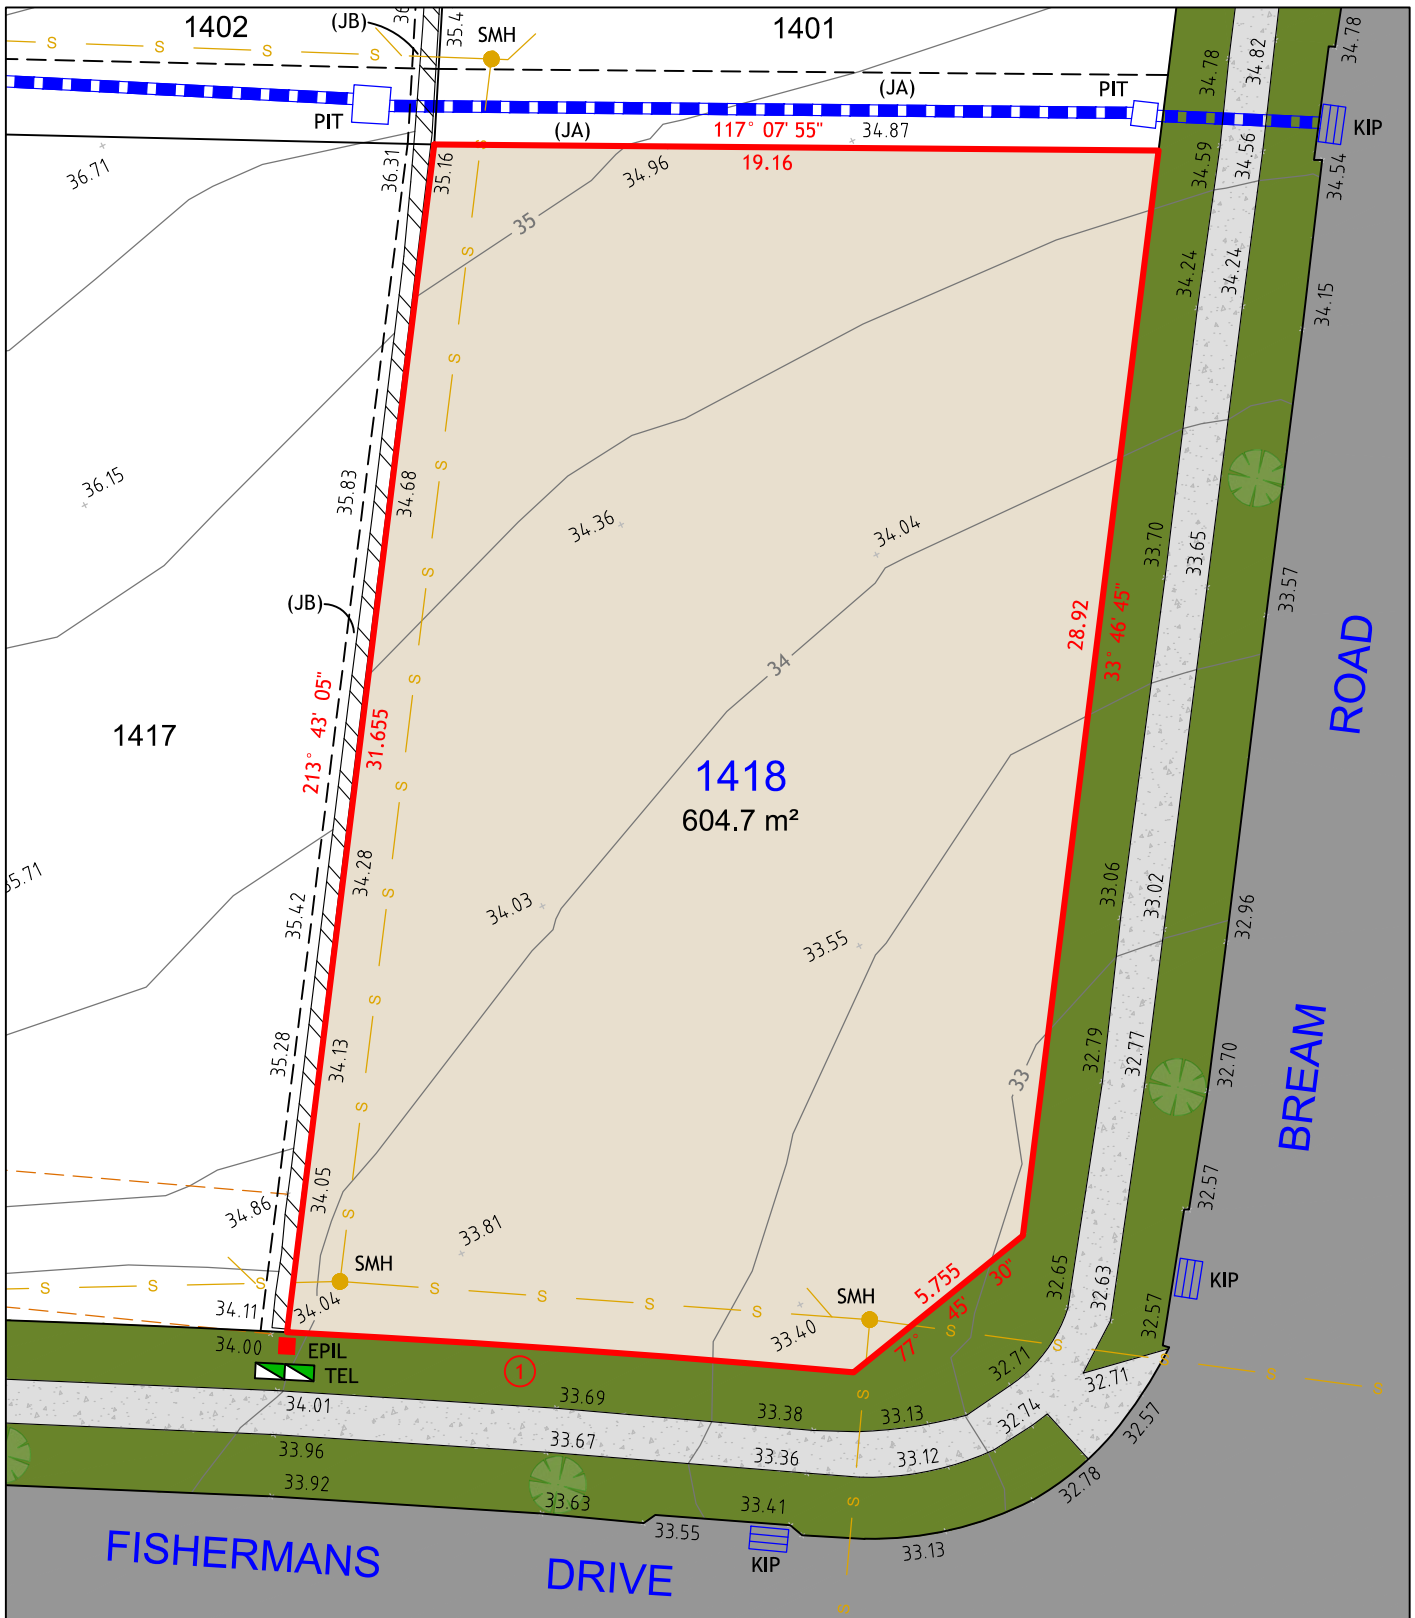

NOTES:

1. THIS PLAN IS SUITABLE FOR DETAILED PLANNING AND DESIGN AT THE SCALE/S STATED. THE PLAN MAY NOT BE SUITABLE FOR ANY OTHER PURPOSE OR FOR USE AT ANY OTHER SCALE/S.
2. SERVICES LOCATED ONLY WHERE VISIBLE.
3. THE BOUNDARIES AND UNDERGROUND SERVICES SHOWN ARE APPROXIMATE ONLY. FURTHER SURVEY WILL BE REQUIRED IF CONSTRUCTION IS TO TAKE PLACE ON OR ADJACENT TO THE BOUNDARIES.

LEGEND

- BOUNDARY LINE
- ADJACENT BOUNDARY
- EASEMENT
- STORMWATER PIPE
- S SEWER
- RETAINING WALL
- TOP & TOE OF BANKS
- (JA) EASEMENT TO DRAIN WATER 2 WIDE
- (JB) RESTRICTION ON THE USE OF LAND 0.7 WIDE

- TEL
- EPIL
- SMH
- PIT
- ▢ KIP

- TELSTRA / NBN PIT
- ELECTRICAL PILLAR
- SEWER MANHOLE
- DRAINAGE PIT
- KERB INLET PIT



260
MAITLAND ROAD,
MAYFIELD NSW 2304
Phone: 02 4964 4886



Cad Ref: 18876 - SALE PLAN
Datum: AHD
Date: 09/09/19
Scale: 1:200 A4

Project No
18876
Drawing No
1
Revision
1